

Existing Rear Elevation 1:100

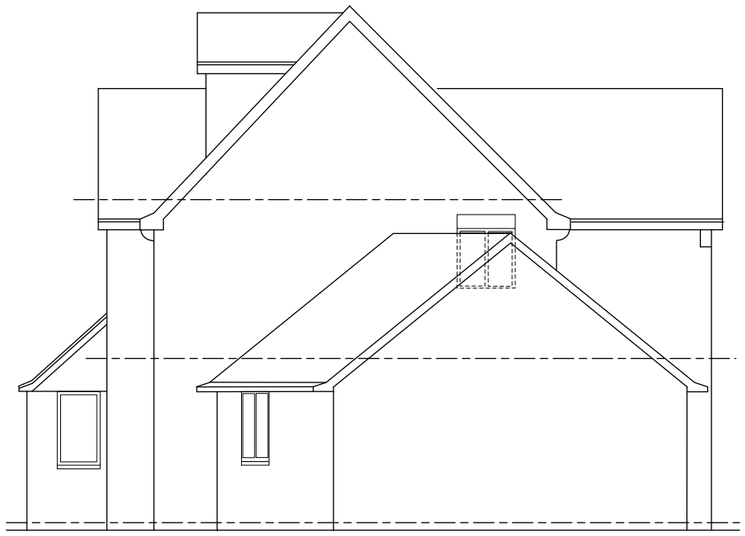

Existing Side Elevation 1:100

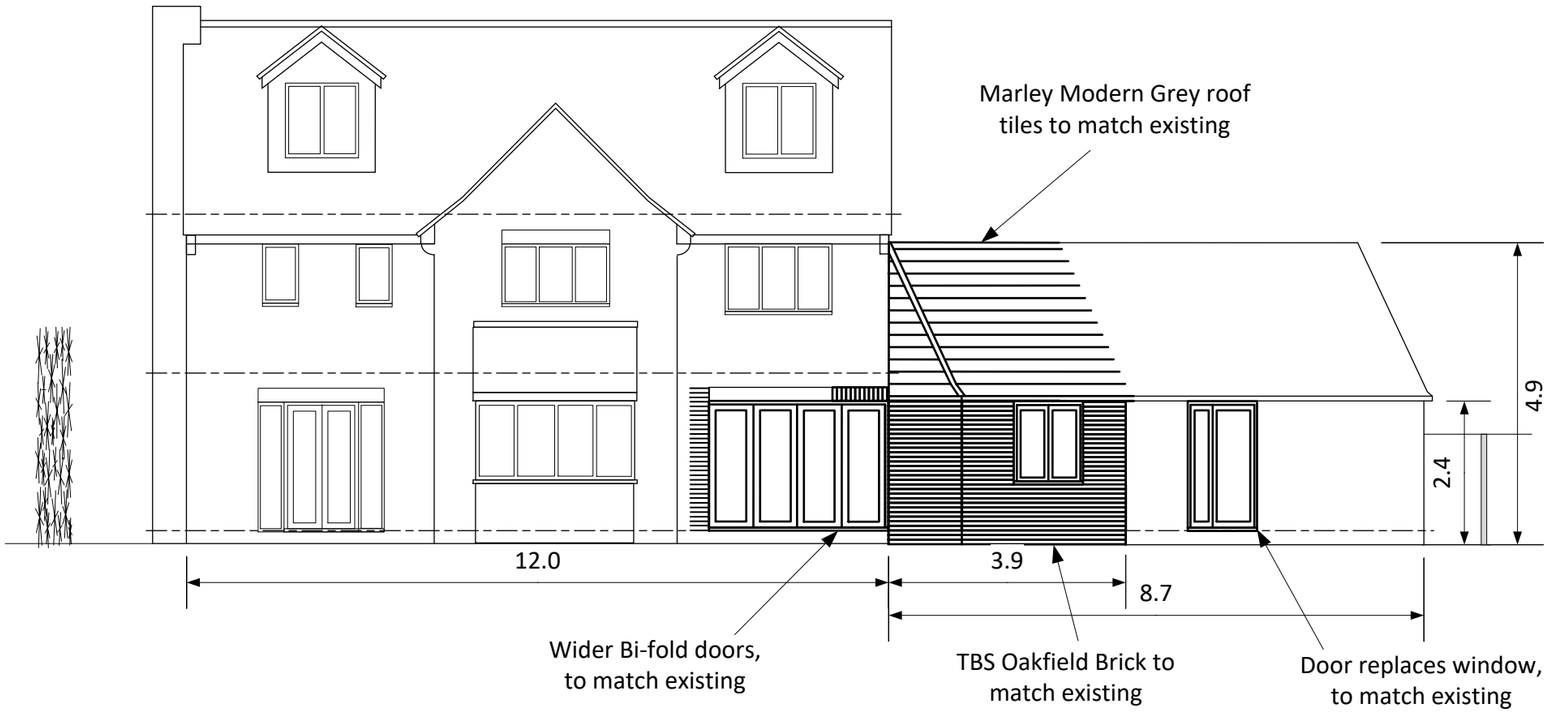

Proposed Rear Elevation 1:100

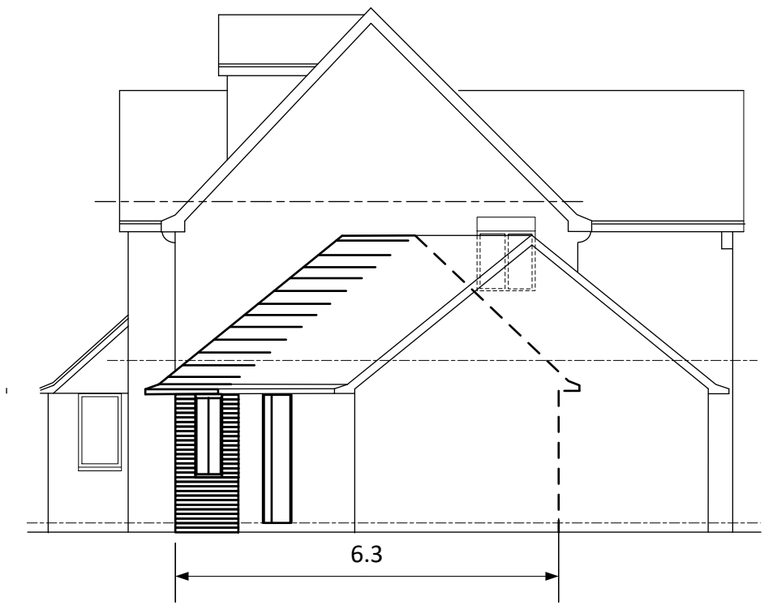

Proposed Side Elevation 1:100

Scale 1:100

0 1m 2m 3m 4m 5m 10m 15m 20m 25m

Address: 5 Parcell Walk, Godmanchester PE29 2YL **UPRN:**10000147083			
Project: Kitchen Extension			
Rear & Side Elevations			
Drawing No:	003	**Revision:**	0