Location Plan

Site Address: **2, Milton Avenue, Eaton Ford, PE19 7LE**

Date Produced: **01-Nov-2024**

Scale: **1:1250 @A4**

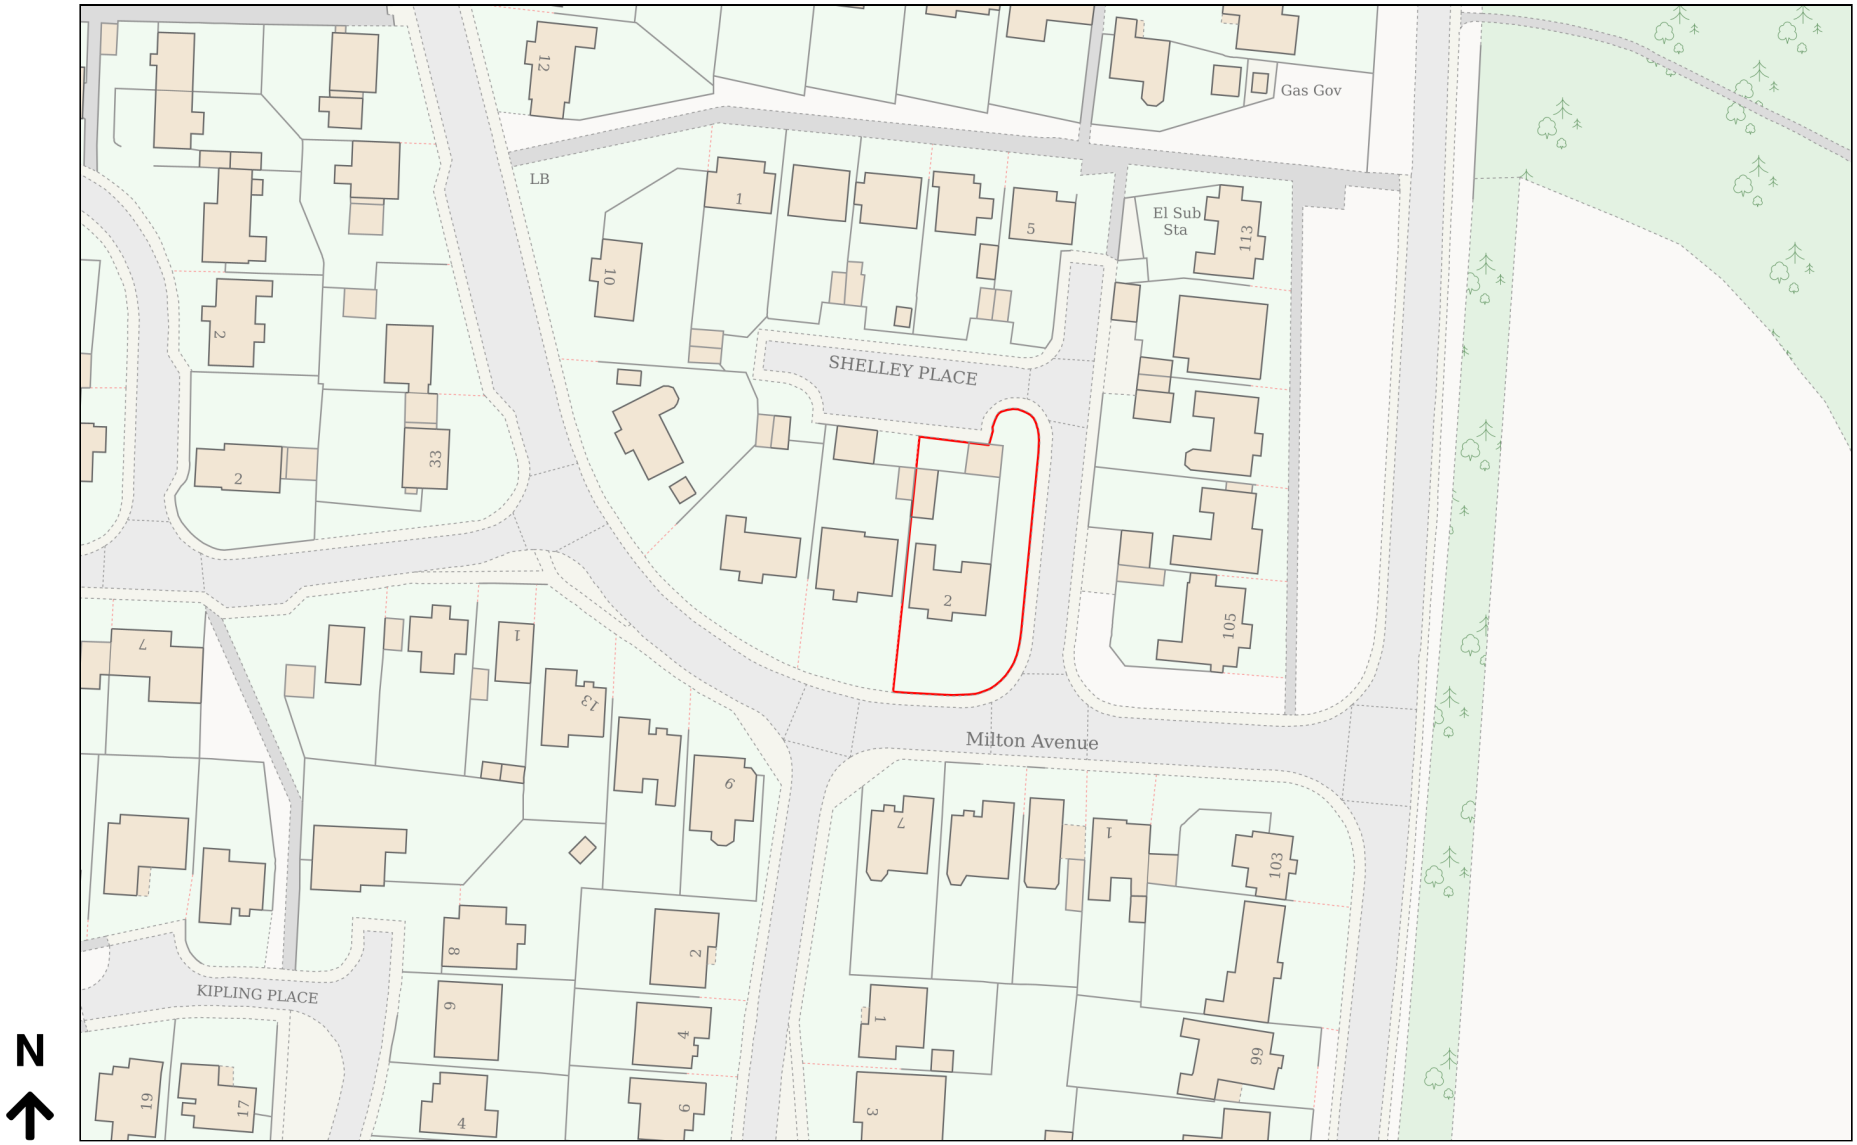

Planning Portal Reference: **PP-13532805v1**

Powered By TerraQuest

© Crown copyright and database rights 2024 OS 100042766