
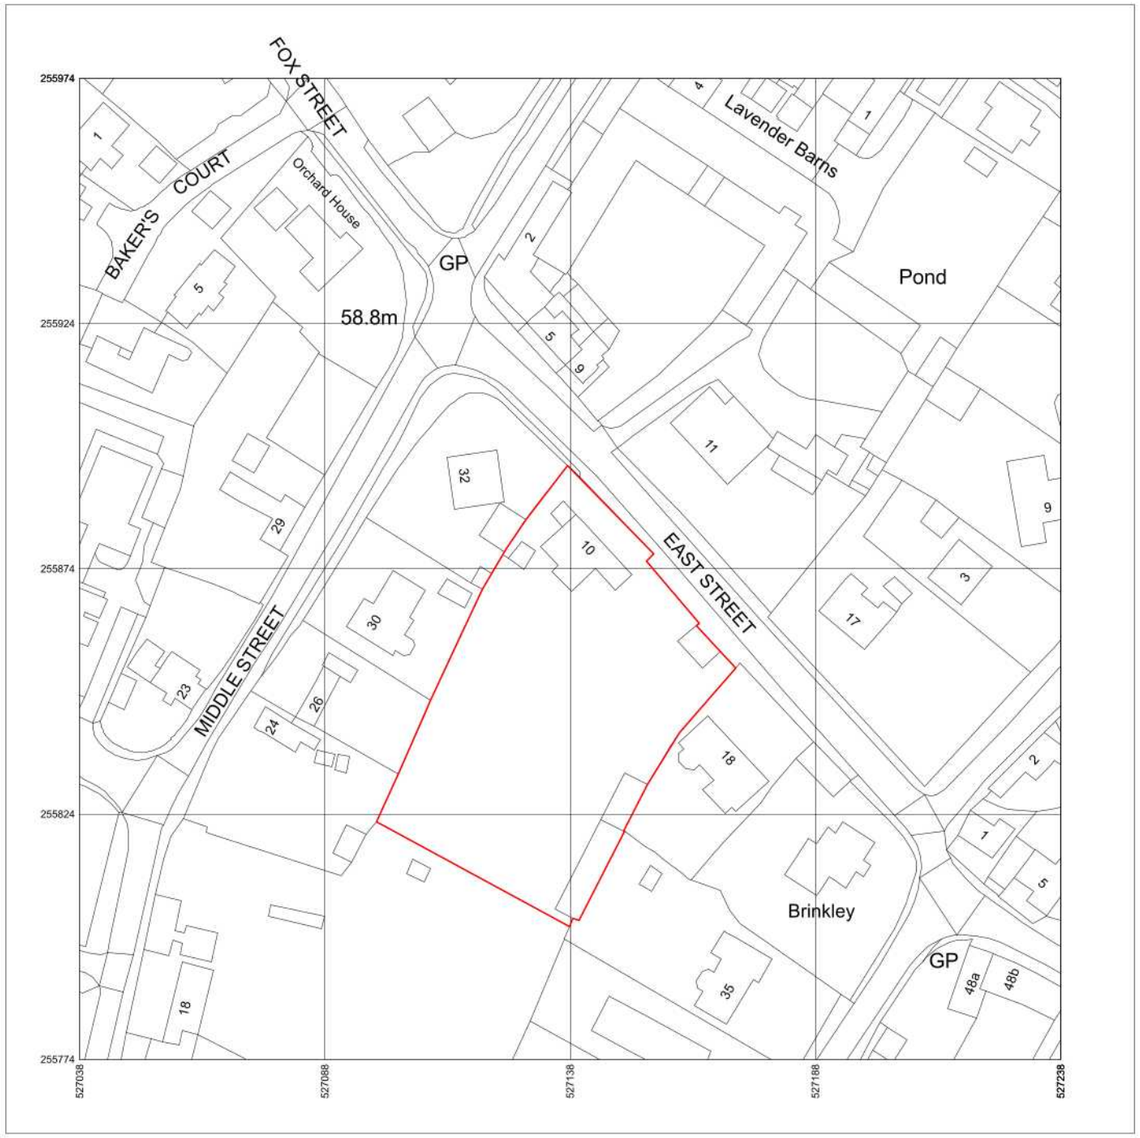


Produced on 06 March 2025 from the Ordnance Survey National Geographic Database and incorporating surveyed revision available at this date.
This map shows the area bounded by 527038 255774,527238 255774,527238 255974,527038 255974,527038 255774
Crown copyright and database rights 2025 OS 100054135. Supplied by copla ltd trading as UKPlanningMaps.com a licensed Ordnance Survey partner (OS 100054135).
Data licence expires 06 March 2026. Unique plan reference: v4f//1220781/1639350

0 10 20 30 40m

LOCATION PLAN 1:1250

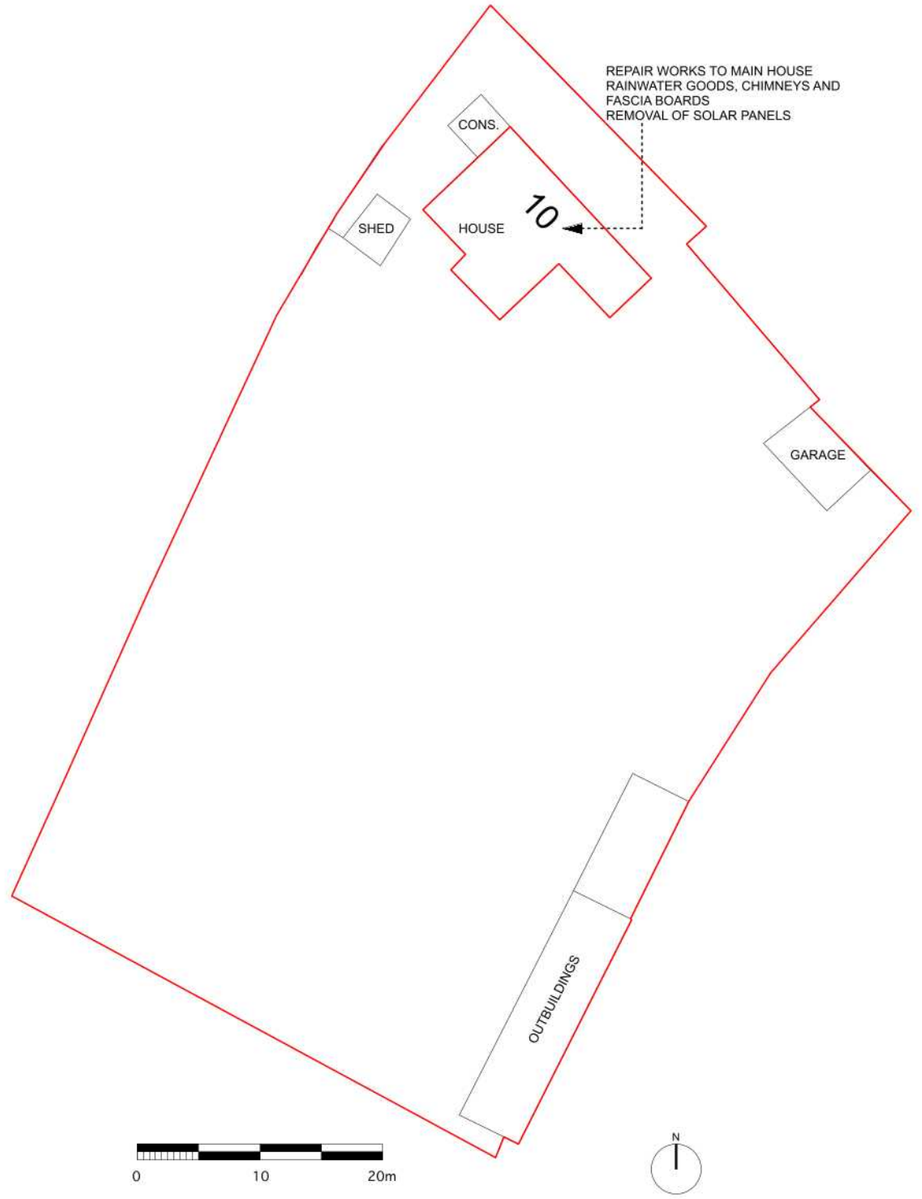

0 10 20m

SITE PLAN 1:500

WILLIAM TOZER
associates

RIBA chartered practice NZIA practice
UK | EU AU | NZ USA
42–44 New House 67–68 Hatton Garden London EC1N 8JY
t +44 (0)20 7404 0675
enquiries@williamtozerassociates.com
www.williamtozerassociates.com

Rev		Date
B	STAGE 3a: Developed Designs - issued for Information - clients - council	10/03/2025
A	Stage 3A: Developed Designs -Issued for Information -client -contractor	06/03/2025

DRAWING STATUS **INFORMATION**

Issued only for purpose indicated

This drawing to be read in conjunction with all consultants information.

All dimensions to be checked on site.
Do not scale, except for planning purposes.

This drawing is protected by copyright.

JOB NUMBER 329

JOB TITLE **Shelswell Residence**

Home Farm, 10 East Street
Great Gransden
SG19 3AB

DRAWING TITLE

SITE AND LOCATION PLAN existing

SCALE: 1:1250 / 1:200 refer to drawing

DATE: MARCH 2025

DRAWING NO.	REV
A/01/001	B