




SW elevation

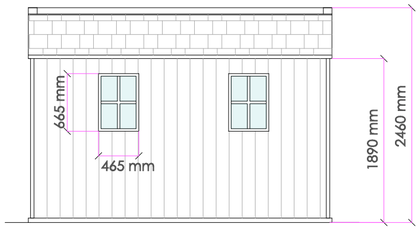

SE elevation

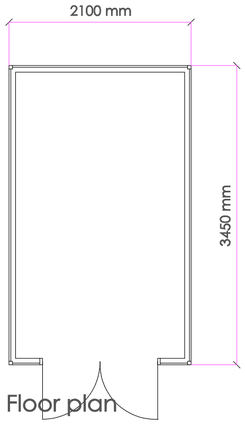

Floor plan

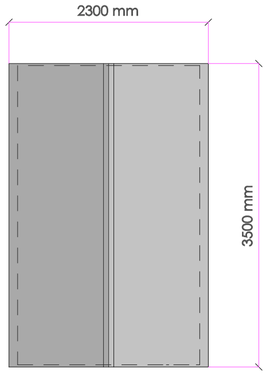


Roof plan



Artistic visual




NE elevation

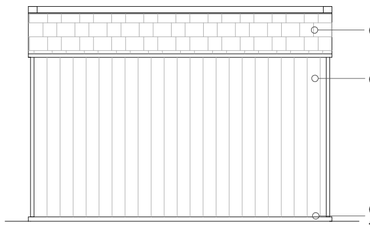

NW elevation

Floor pland and elevations (scale 1:50)

0 5m

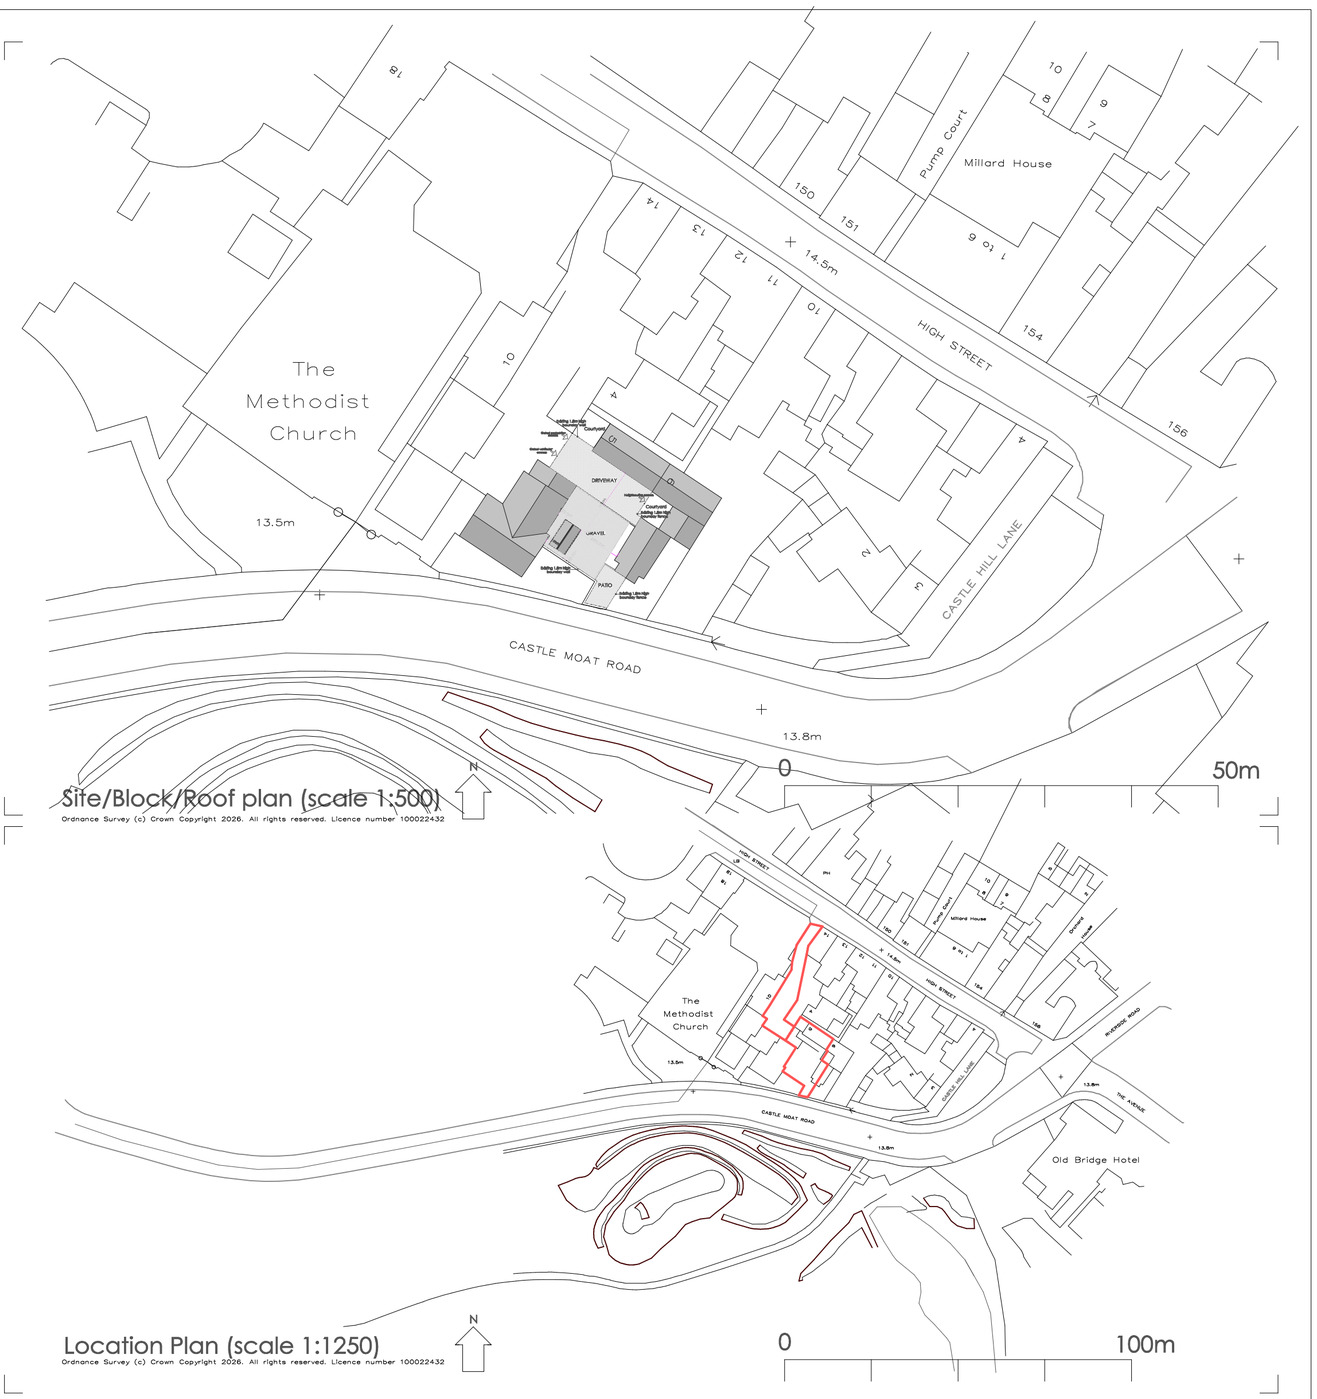

Site/Block/Roof plan (scale 1:500)

Ordnance Survey (c) Crown Copyright 2026. All rights reserved. Licence number 100022432

Location Plan (scale 1:1250)

Ordnance Survey (c) Crown Copyright 2026. All rights reserved. Licence number 100022432

CAMPBELL McCRAE Limited
architectural services
Chapel House, 5 The Stiles, Godmanchester, Huntingdon, Cambridgeshire, PE29 2JF
Tel: 01480 433073 Web: www.campbell-mccrae.co.uk
Registered number: 7830594. Registered in England and Wales. Registered address: 88 High St, Ramsey, Cambs, PE26 1BS

Project:	Drawing title:	Scale	Date	Drwg No.	Revision
5 Castle Hill Court, Huntingdon	As proposed shed installation Combined plan	1:50@A2	Nov 26	22670_01	.

Use figured dimensions only, do not scale.
Campbell McCrae Ltd can accept no responsibility for the interpretation of this drawing when the practice is not named as contract administrator in the building contract.