
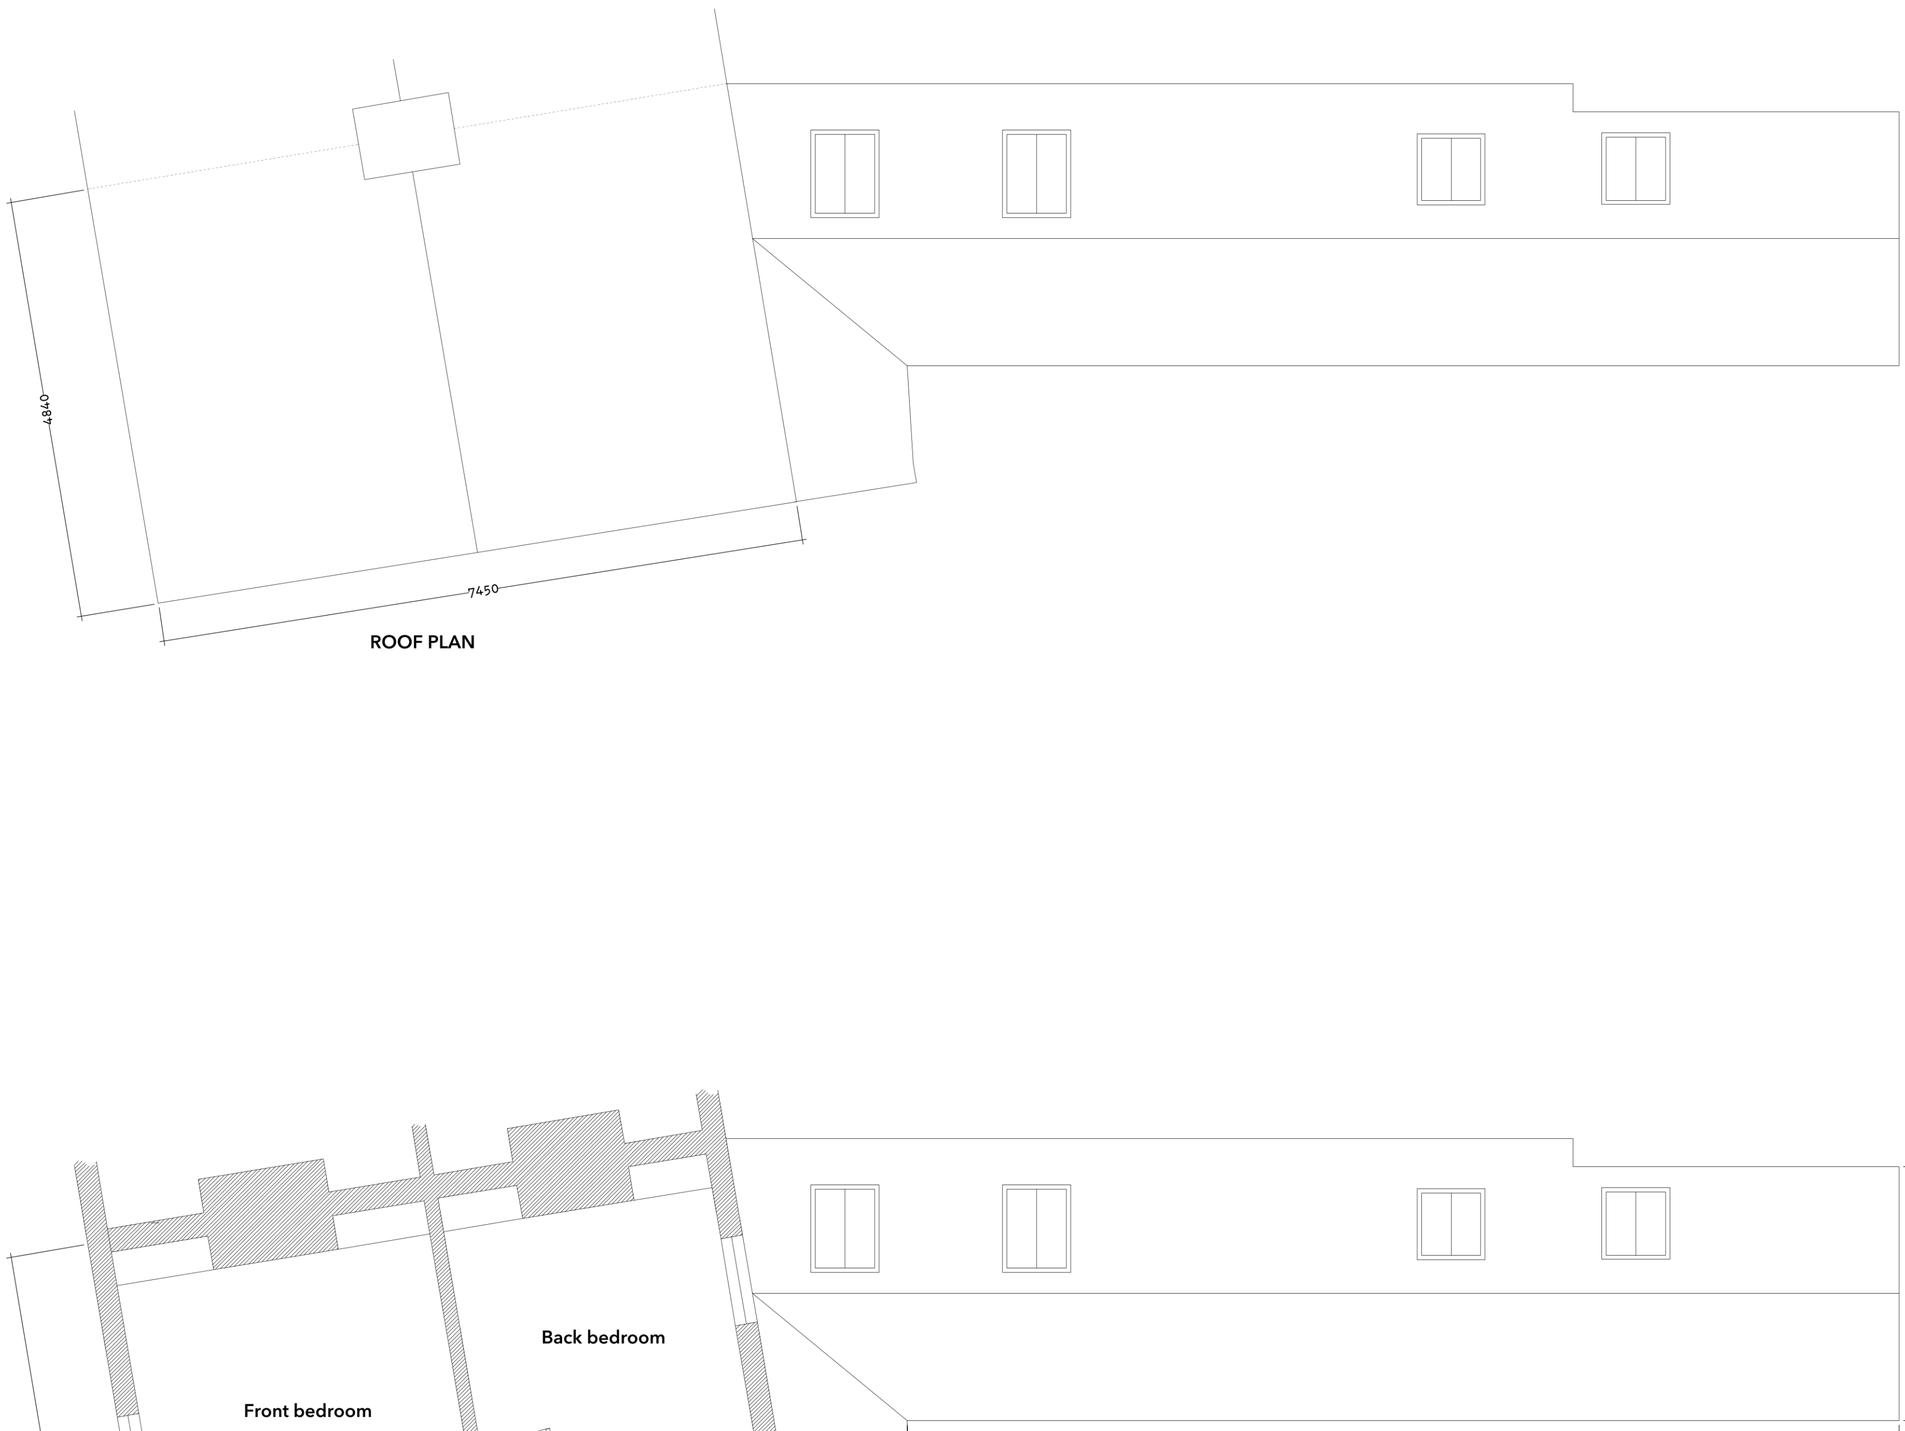


ROOF PLAN

FIRST FLOOR PLAN

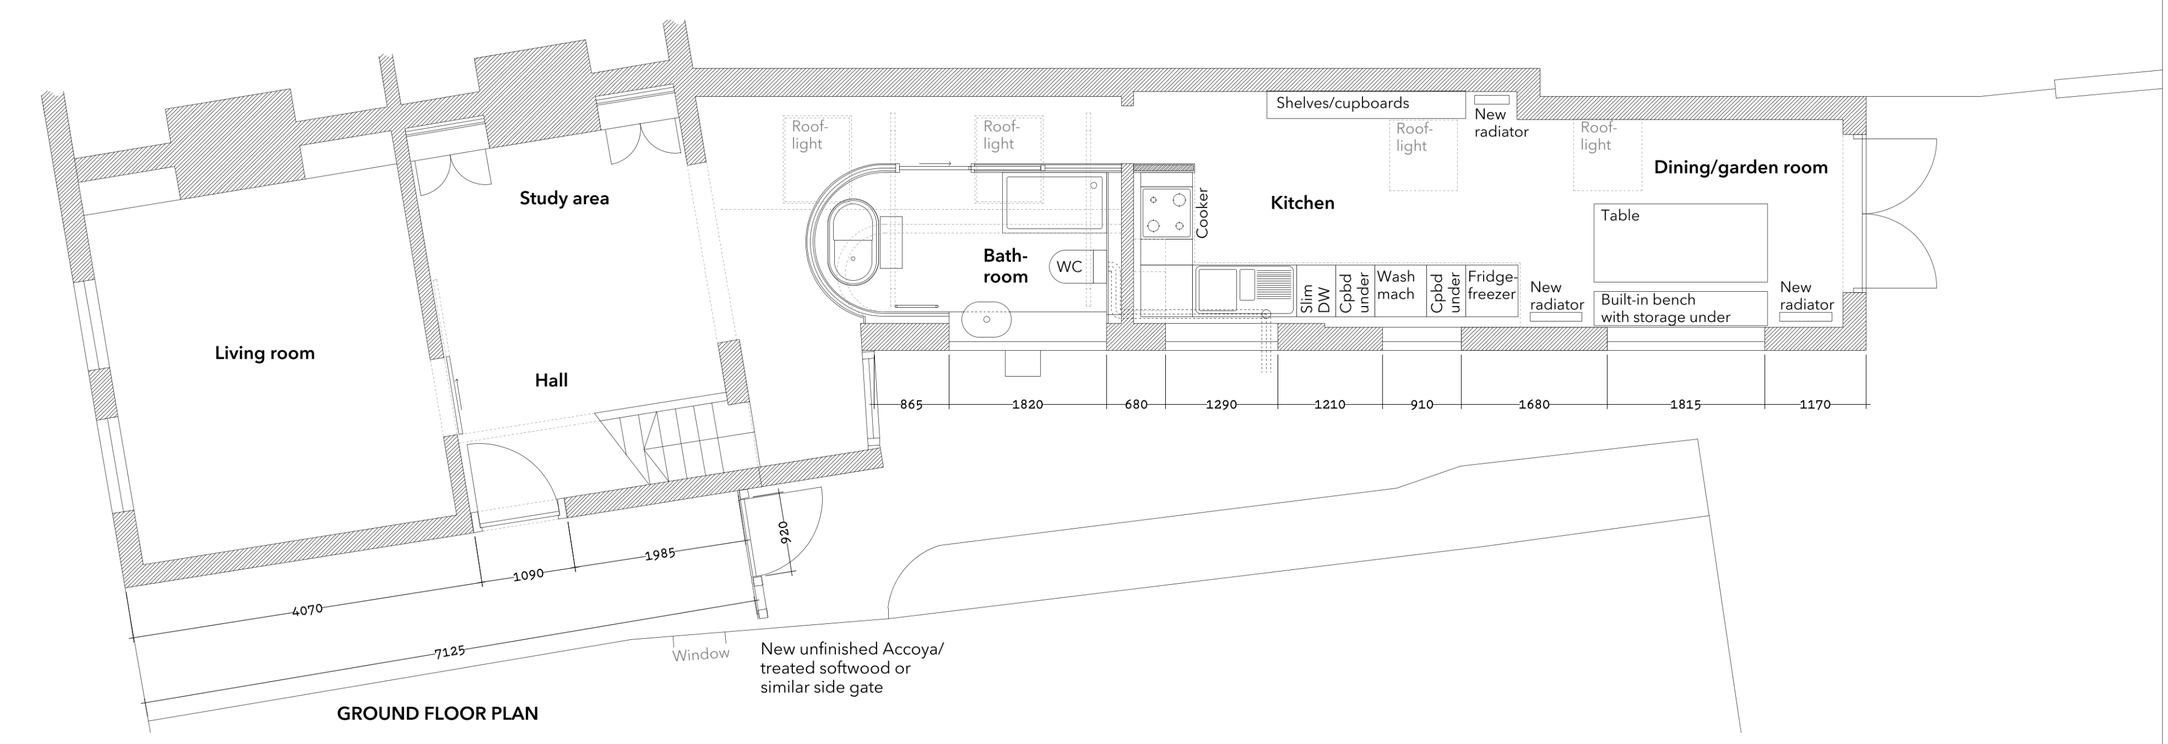

GROUND FLOOR PLAN

MILLIMETRES 0 5000 10000 15000 20000 SCALE 1:50

41 High Street, Hemingford Grey: Alterations

for Sue Lowe

GA PLANS AS PROPOSED

Report any discrepancies/differences in information to the architect
Use the latest version of information
Read all relevant information together } Refer to document register

If anything is unclear, contact the architect for further explanation.

Dimensions - are in millimetres, unless otherwise stated
- are based on survey measurements by others
- must all be checked on site by the contractor

Do not scale from drawings — use written dimensions only.

The architect accepts no liability arising from the use of information prepared by him by parties other than the party for whom it was prepared or for purposes other than those for which it was prepared.

© RLJ THOMPSON-KLINCK (2026) O.S. DATA © CROWN COPYRIGHT (2026)

JACK THOMPSON-KLINCK · RIBA · AABC · ARCHITECT

Historic buildings and new design
Cambridge · jack@jtka.co.uk

41 High Street, Hemingford Grey: Alterations

PROJECT	DRAWING	VERSION	UPDATED ON
2601	10 11 49	02	16.10.2026

CHANGES SINCE LAST VERSION
Updated to local authority requirements.

PAPER A1