

1:100 Scale

DISCLAIMER:


This drawing is the property of the applicant and is issued on the condition that it is not reproduced, disclosed or copied to any individual without written consent from the applicant.

No Dimensions are to be scaled from this drawing EXCEPT FOR PLANNING PURPOSES.

©COPYRIGHT MT ARCHITECTURE LTD

Issued for:

Rev:	Date:	Details:	Drawn:	Checked:
A	23.10.24	CLIENT COMMENTS INCORPORATED.	MRT	MRT
B	07.11.24	CLIENT COMMENTS (RELATING TO THE PROPOSED GF GA PLAN) INCORPORATED.	MRT	MRT
C	13.01.22	MINOR AMENDMENT TO BAY WINDOW DETAIL.	MRT	MRT

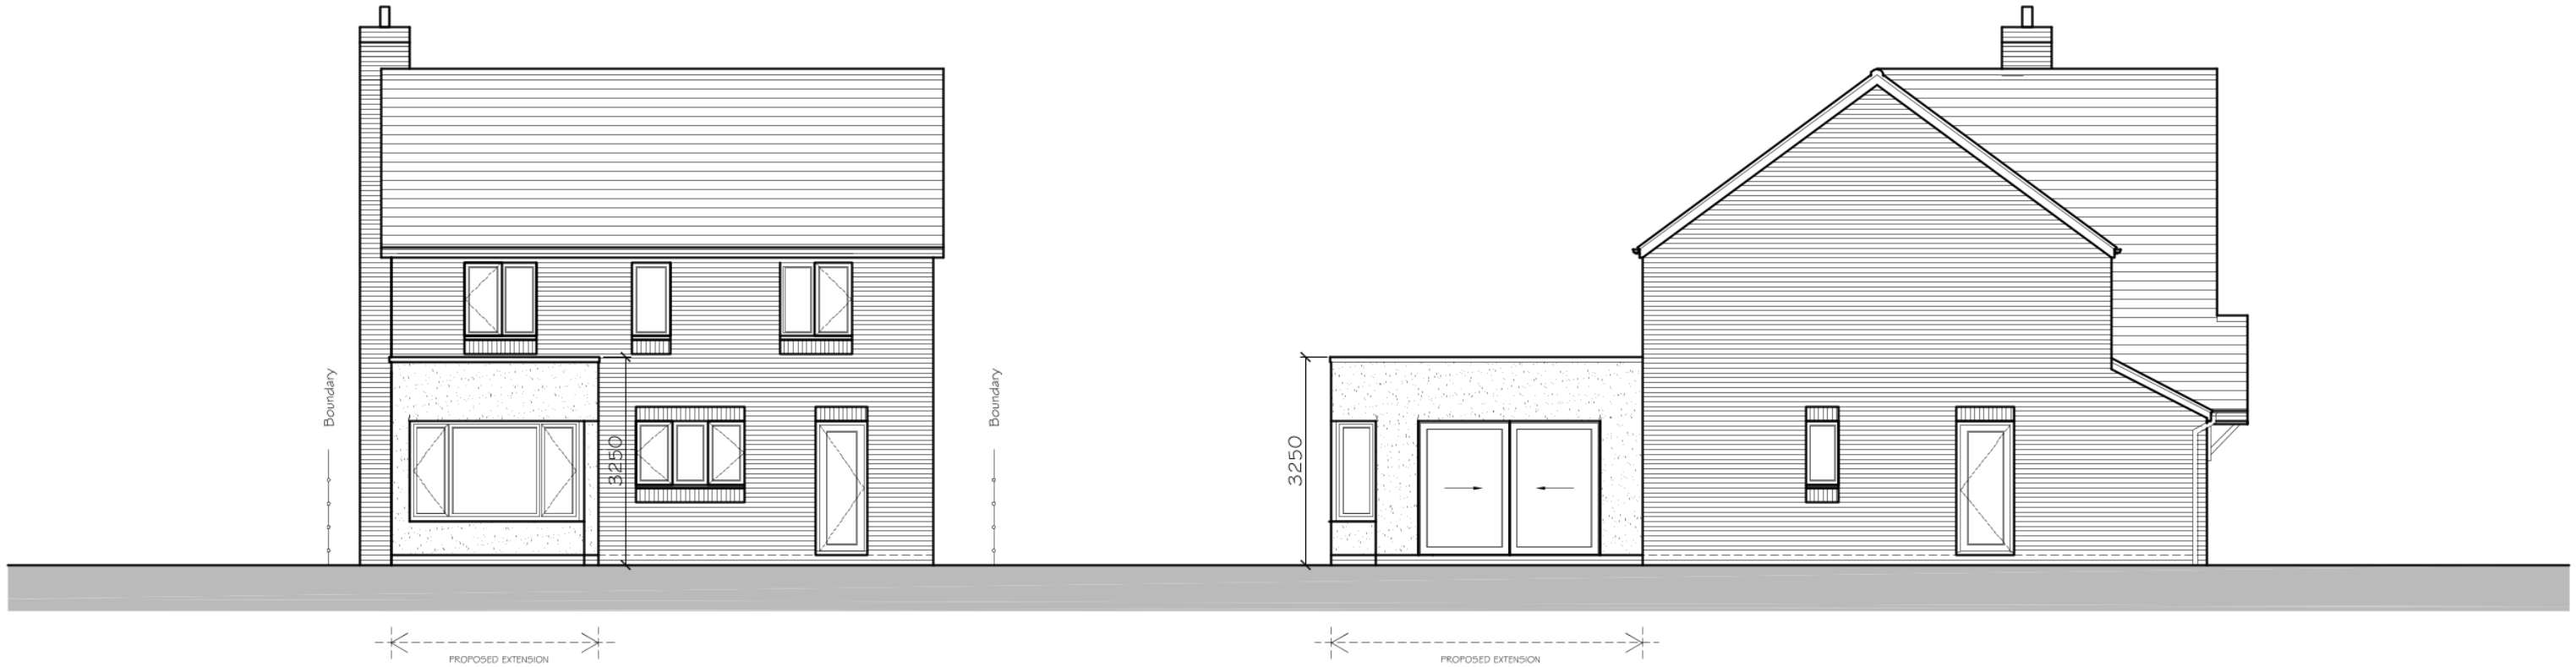

PROPOSED REAR ELEVATION

PROPOSED SIDE ELEVATION

PROPOSED MATERIALS;

EXTERNAL WALLS	-	FACING BRICKWORK TO DPC WITH RENDER (TO BS5262) ABOVE.
ROOF COVERING	-	FLAT ROOF SINGLE MEMBRANE ROOF COVERING WITH PARAPET WALL.
EXT WINDOWS & DOORS	-	WHITE UPVC.
RAINWATER GOODS.	-	BLACK UPVC RAINWATER GOODS.

MTArchitecture Ltd
DEPENDABLE ARCHITECTURAL SERVICES
7 Ream Close, Eynesbury, St Neots, Cambridgeshire PE192HE
www.mt-architectureltd.co.uk / info@mt-architectureltd.co.uk
01480 474708 / 07921504260

Scale: 1:100@A3	Drawing Title: PROPOSED ELEVATIONS SHEET 2.
Date: OCT 2024	Project Title: 8 THE MALTINGS, EATON SOCON PE19 8ES.
Drwg number: 2024084/11	Revision: C