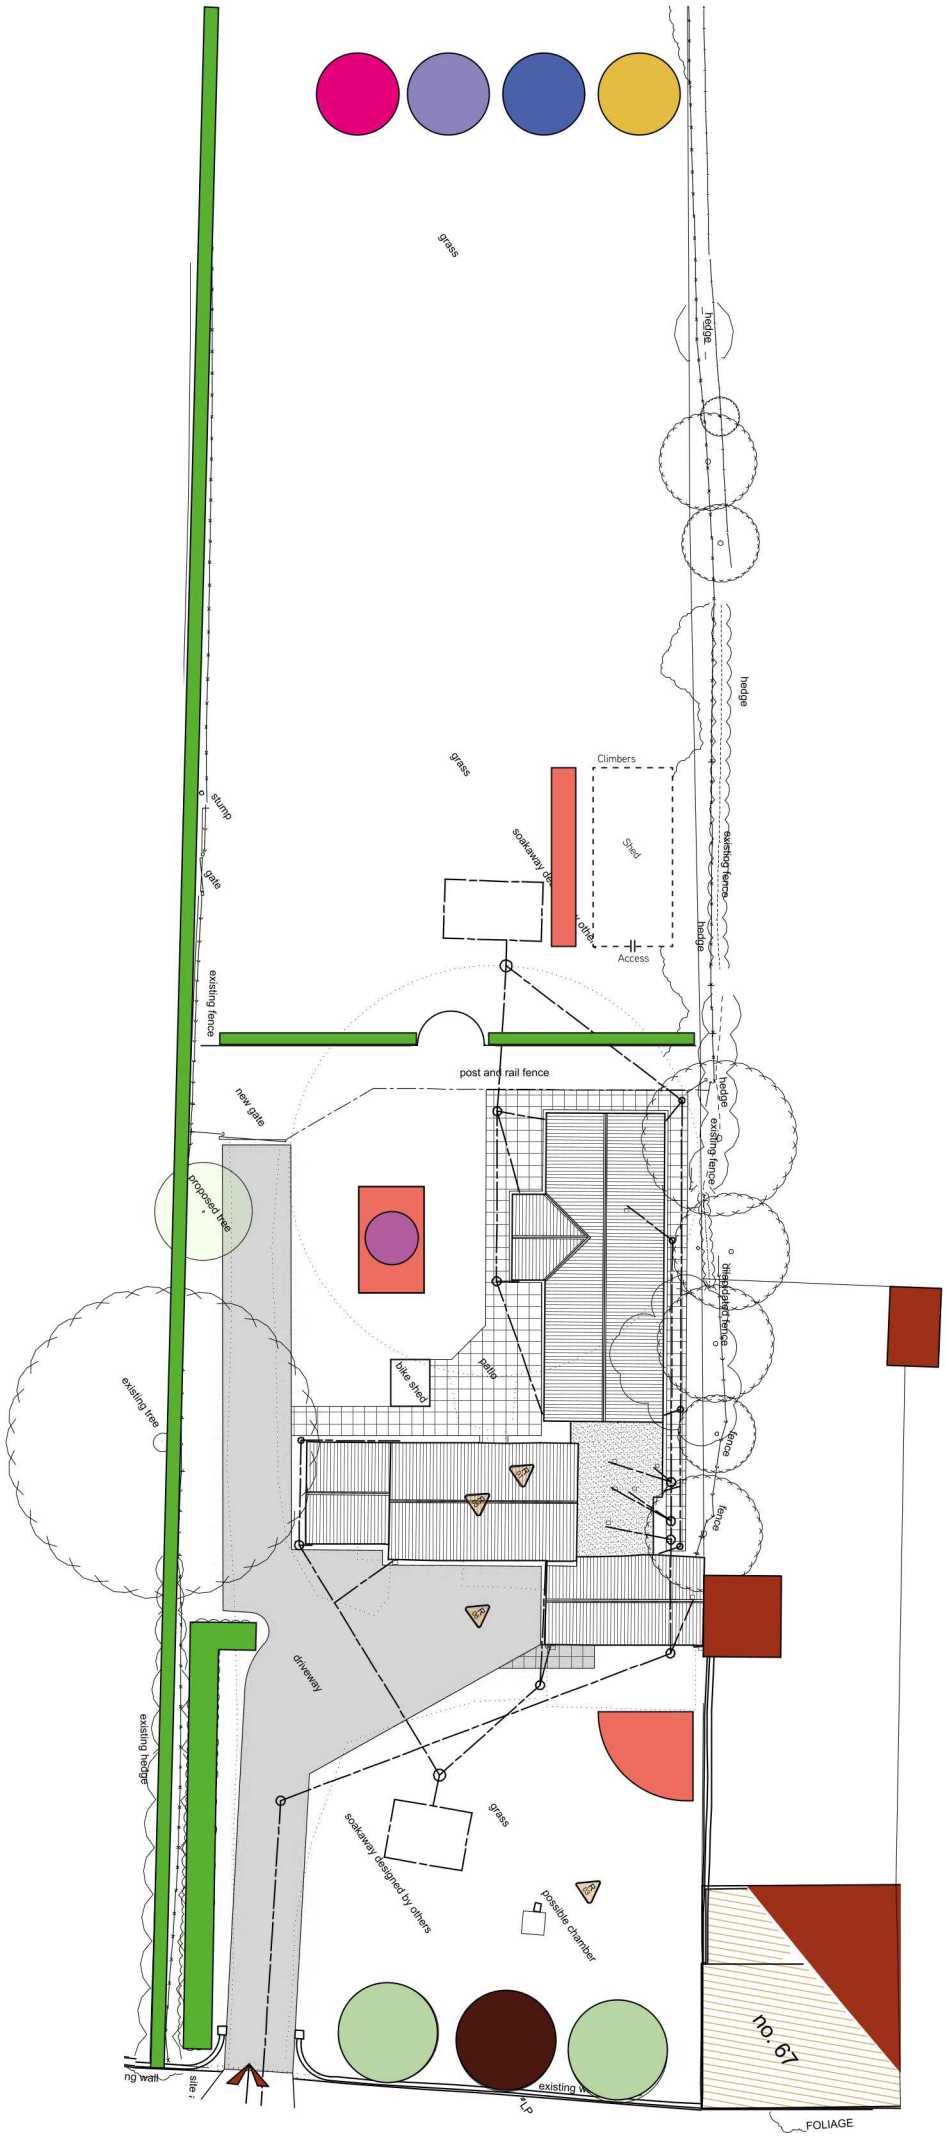


Key

- Driveway to be block paved, with level wheelchair access
- Pation Area, slabs to be chosen
- Rowan
- English Oak
- wayfaring tree
- small leaved lime
- Holly
- Common Beech
- Plants, Shrubs
- Blossum Tree
- Filed maple
  Dogwood
  Hazel
  Common Hawthorn

* The above hedging will comprise of the following species and planted in double staggered rows, 40cm part with at least 5 plants per metre.

Trees to be between 200cm - 300cm so they establish and have expected suitable growth each year, planted suitable distances apart for allowing full maturity.

As suggested and recommended landscaping to be carried out once all major structural work completed so as no damage caused to pathways, driveways and plants