This drawing is the Copyright of Adaptation Design Limited.

The contractor is to check all dimensions prior to fabrication or construction on site.



ELEVATION A

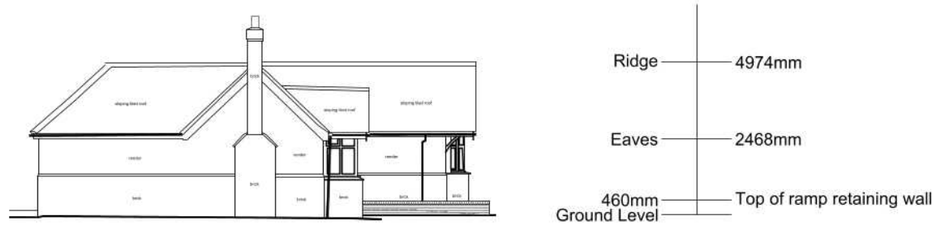

ELEVATION B



ELEVATION D

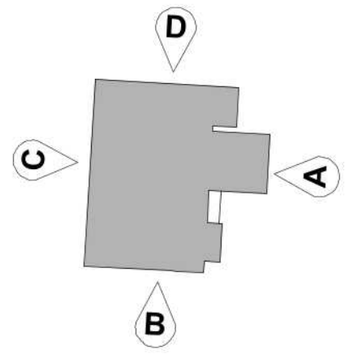

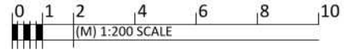

Site:	5 Ramsey Road, St Ives, Cambridgeshire, PE27 5RF
Drawing Title:	Proposed Elevations - Dimensions
Client:	Mr A Hazelden
Employer:	C/O Barr Ellison

Drawing Type:	Planning	
Project Number: 6233	Drawing Number: 007	
Scale: 1:200	Date: 24.02.25	
Revision:	Drawn By: CS	

NORTH

Paper Size: A3

Rev:	Description:	Date:

adaptation design

4 Carters Row, Hatfield Park, Hatfield, Herts, AL9 5NB

www.adaptationdesign.co.uk
office@adaptationdesign.co.uk
020 8492 1617