



SOUTH-EAST ELEVATION | EXISTING
SCALE 1:50

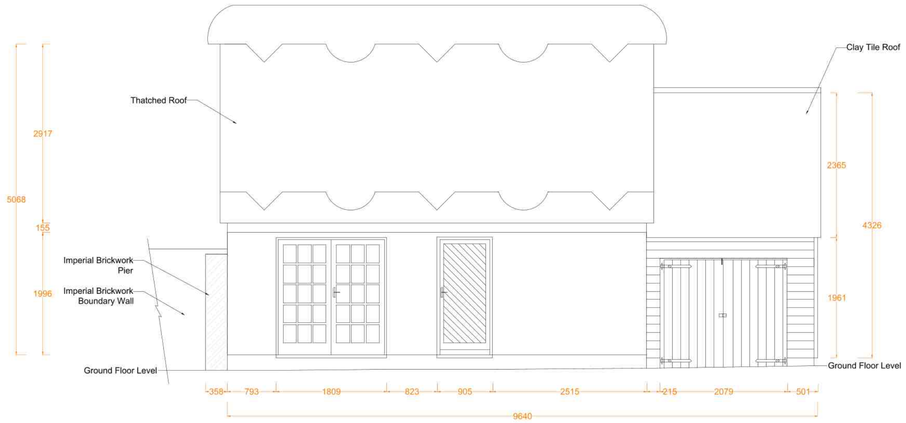


NORTH-EAST ELEVATION | EXISTING
SCALE 1:50

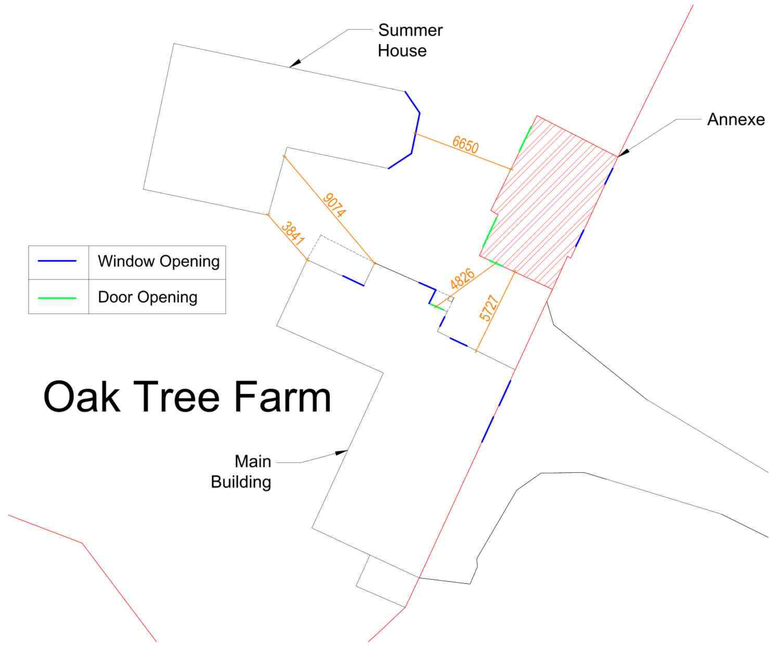

Plan to show physical relationship between close proximity buildings detailing the positions of openings on each property
Scale 1:200

Before commencing works on site, Sedgwick and contractor to ensure that there are no adopted lateral drains or sewers within 3m of the proposed works.

If any are found, Sedgwick to advise the Design Engineer immediately as a Building Over agreement will be required with the Local Water Authority and approval must be obtained before the works are started.

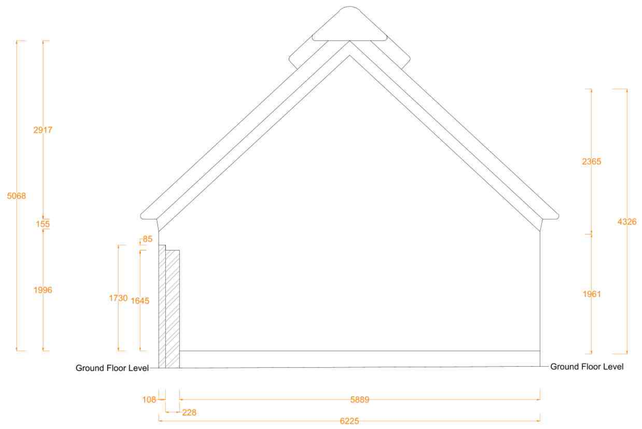

SOUTH-WEST ELEVATION | EXISTING
SCALE 1:50



NORTH-WEST ELEVATION | EXISTING
SCALE 1:50


SUBJECT TO LISTED BUILDING CONSENT NOT FOR CONSTRUCTION


Scale 1:1250

Scale 1:500

Scale 1:200

Scale 1:50

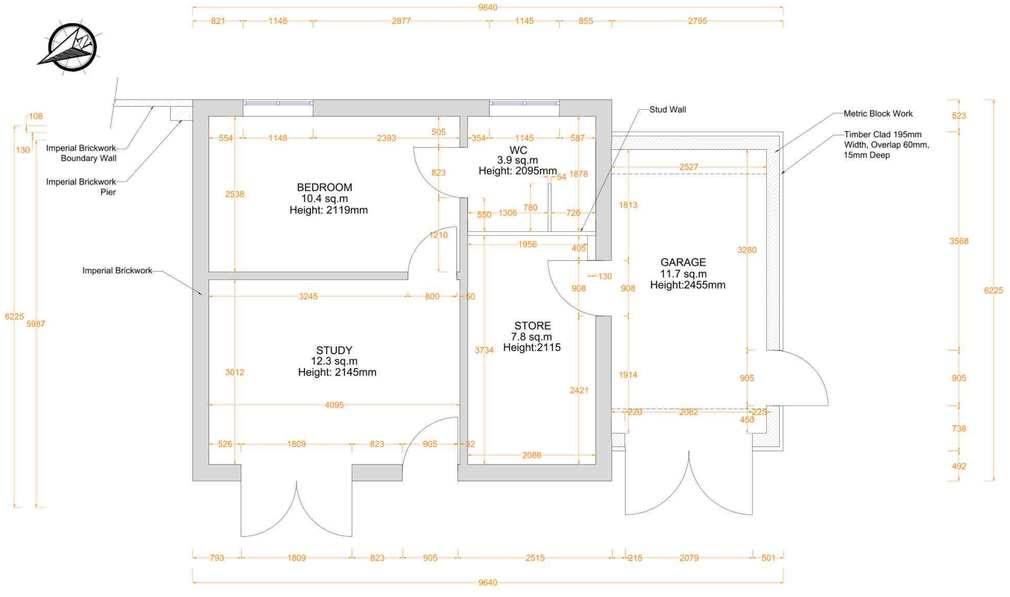

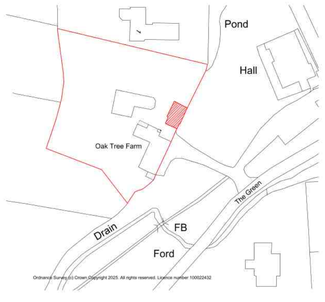

LOCATION PLAN
Scale 1:1250



BLOCK PLAN
Scale 1:500

REV	DRAWN	DATE	DESCRIPTION
A	RPS	22.05.25	Existing and Proposed Floor Plans and Elevations. Block and Location Plan. Added Dims, Details of proposed works, Plan of relationship of close relationship buildings detailing openings
D1	RPS	01.05.25	Draft Proposed Works - Flr Plan, Elevs, Block and Location Plan

sedgwick.
Repair Solutions Design Office,
Solent House, 1460 Parkway,
Whiteley, Hampshire PO15 7AF

JOB ID: DAWN HILL

SITE ADDRESS: OAK TREE FARM, THE GREEN,HILTON, HUNTINGDON PE28 9NB.

PROJECT: LISTED BUILDING CONSENT FOR REPAIR WORKS

DRAWING TITLE: EXISTING FLOOR PLAN AND ELEVATIONS, BLOCK AND LOCATION PLAN. PLAN OF RELATIONSHIP OF CLOSE RELATIONSHIP BUILDINGS DETAILING OPENINGS

INITIAL DRG DATE	DRAWN BY
MAR 2025	RPS
SCALE	DRG SIZE
AS SHOWN	A1

REFERENCE	DRG No.	Rev.
00146271	001	A