



SOUTH-EAST ELEVATION | PROPOSED
SCALE 1:50

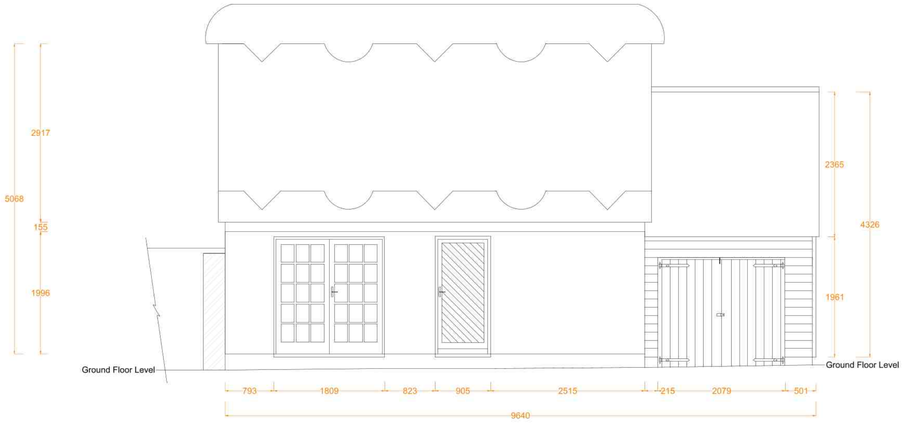


NORTH-EAST ELEVATION | PROPOSED
SCALE 1:50

SUBJECT TO LISTED BUILDING CONSENT NOT FOR CONSTRUCTION


NOTE: ALL INTERNAL AND EXTERNAL DOORS AND WINDOWS INCLUDING GARAGE DOORS, TIMBER CLADDING, ROOF COVERINGS TO REMAIN AS EXISTING. NO WORKS PLANNED.

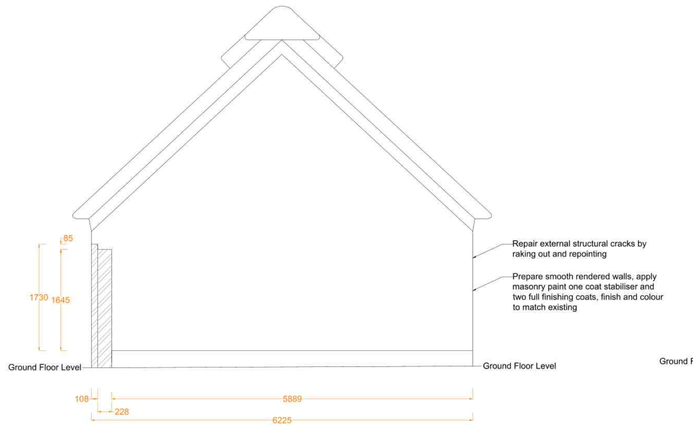

SOUTH-WEST ELEVATION | PROPOSED
SCALE 1:50

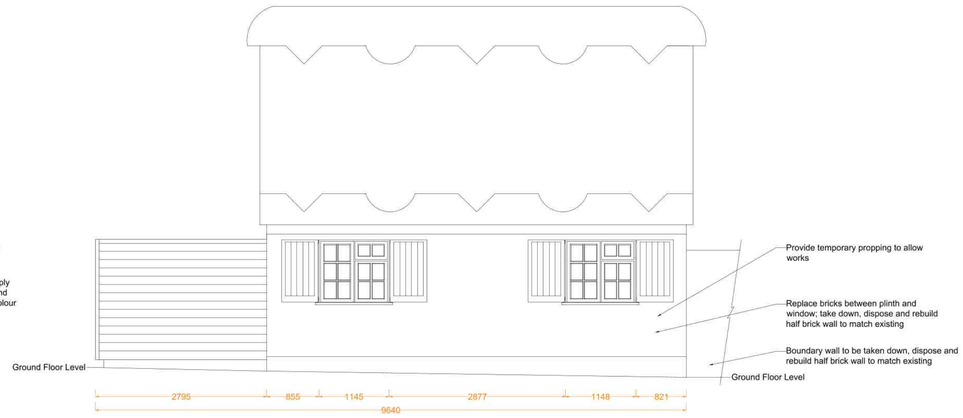

NORTH-WEST ELEVATION | PROPOSED
SCALE 1:50

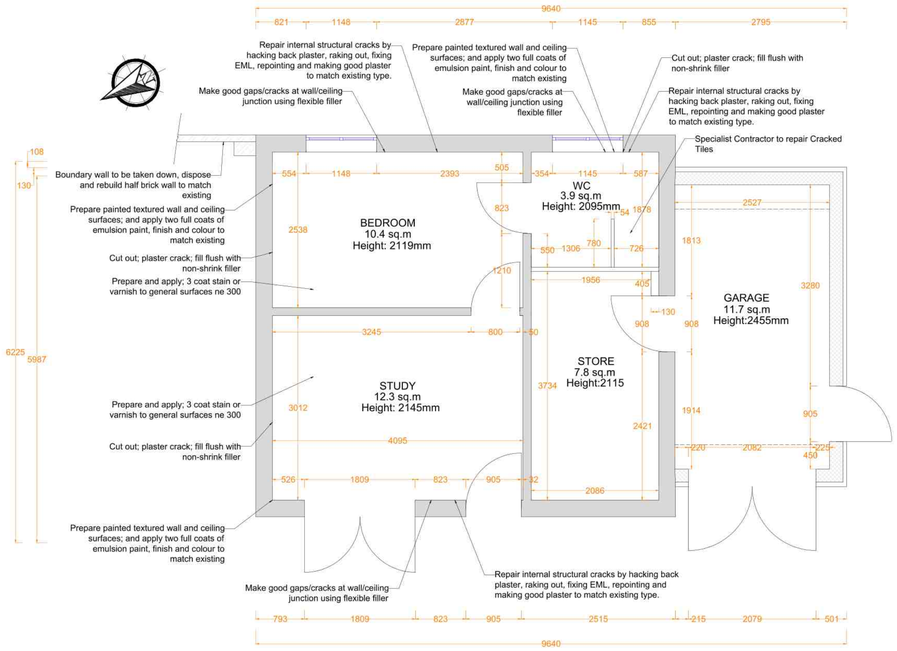

Before commencing works on site, Sedgwick and contractor to ensure that there are no adopted lateral drains or sewers within 3m of the proposed works.

If any are found, Sedgwick to advise the Design Engineer immediately as a Building Over agreement will be required with the Local Water Authority and approval must be obtained before the works are started.

Scale 1:50

0 0,5 1,0 1,5 2,0 2,5 3,0 3,5 4,0 4,5 5,0 [m]

REV	DRAWN	DATE	DESCRIPTION
A	RPS	22.05.25	Existing and Proposed Floor Plans and Elevations. Block and Location Plan. Added Dims, Details of proposed works, Plan of relationship of close relationship buildings detailing openings
D1	RPS	01.05.25	Draft Proposed Works - Flr Plan, Elevs, Block and Location Plan

sedgwick.
Repair Solutions Design Office,
Solent House, 1460 Parkway,
Whiteley, Hampshire PO15 7AF

JOB ID: DAWN HILL

SITE ADDRESS: OAK TREE FARM, THE GREEN,HILTON, HUNTINGDON PE28 9NB.

PROJECT: LISTED BUILDING CONSENT FOR REPAIR WORKS

DRAWING TITLE: PROPOSED FLOOR PLAN AND ELEVATIONS.

INITIAL DRG DATE	DRAWN BY
MAR 2025	RPS
SCALE	DRG SIZE
AS SHOWN	A1

REFERENCE	DRG No.	Rev.
00146271	002	A