




ground floor plan

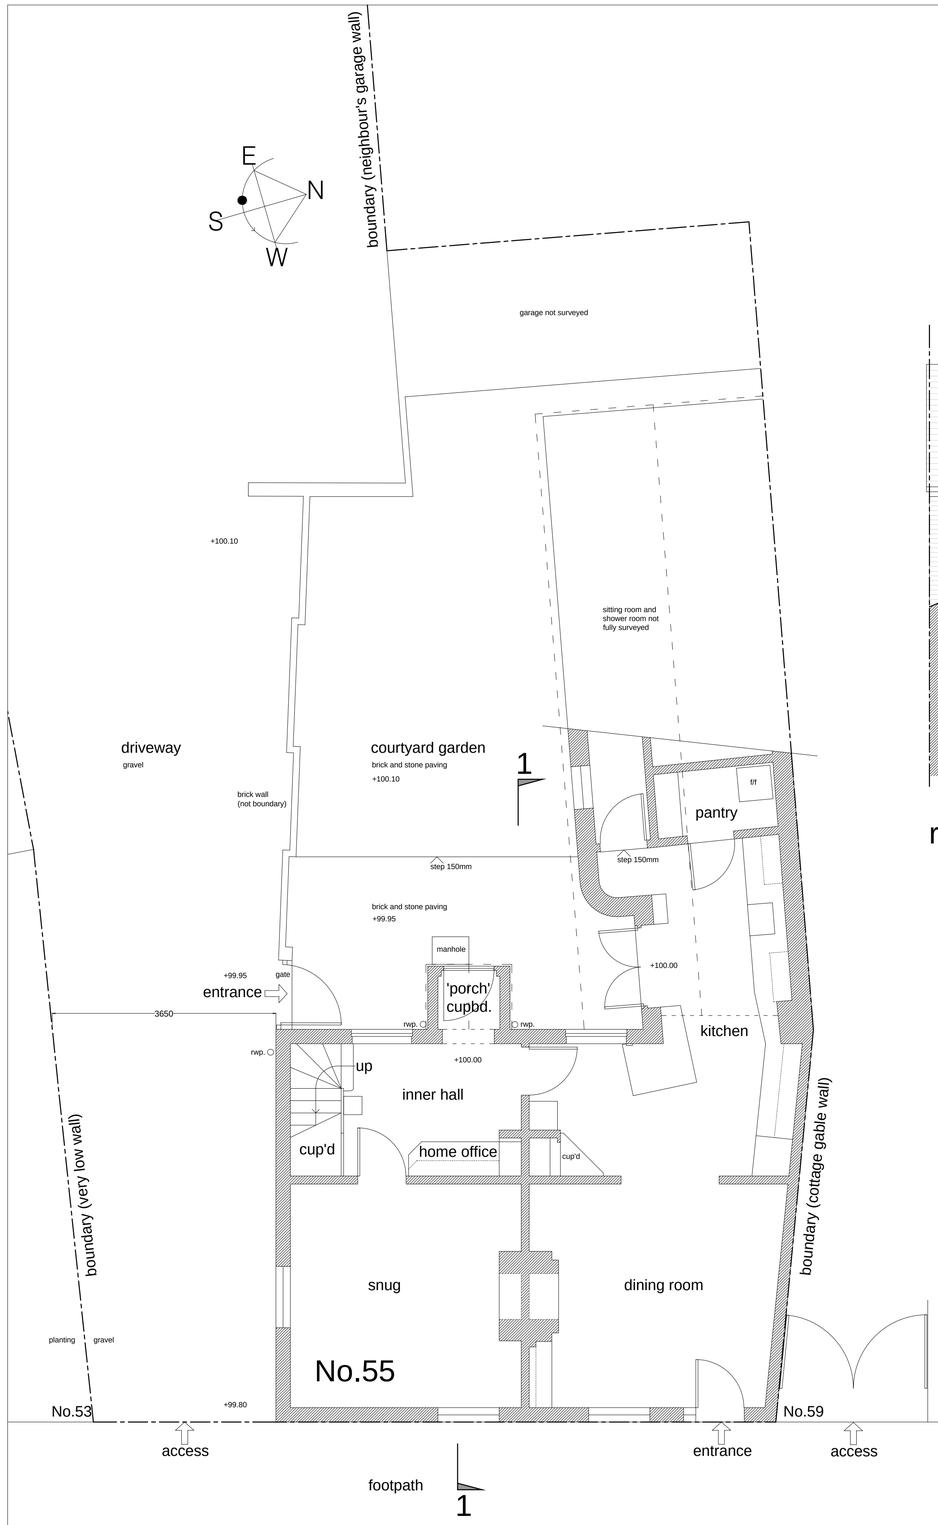


rear elevation

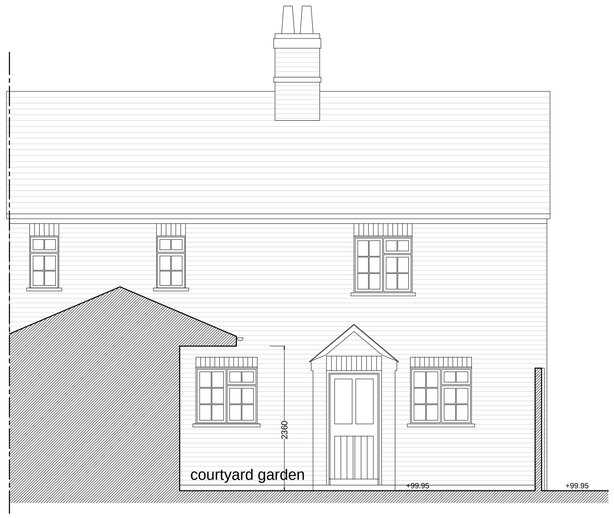

side elevation from driveway

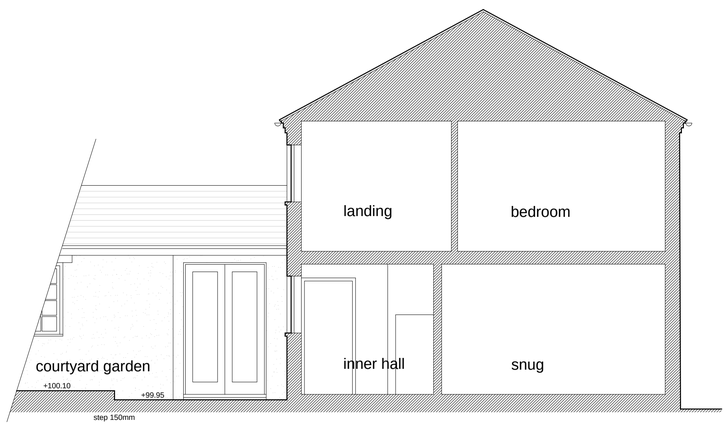

section 1-1

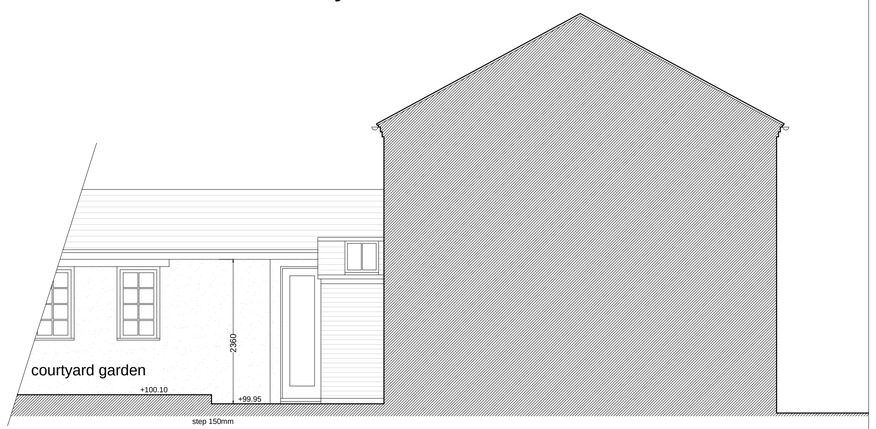

side elevation within courtyard

0 1 2 3 4 5 6m

This drawing to be read in conjunction with other design drawings: 55HS_Maaa_2602_P01 & 55HS_Maaa_2602_P02

Do not scale off a printed copy of this drawing.

For additional information, clarification and assistance please contact the designers.

Rev A: 07/10/26 additional notes, dimensions and levels

55 High Street, Buckden, PE19 5TA			
single storey porch, entrance hall and utility room extension			
ground floor plan, elevations and section as existing			
28 / 09 / 2026	1:50 @ A1, 1:100 @ A3	55HS_Maaa_2602_E01	A

Martélia - architecture & applied arts
17 Longhall Road, Buckden, PE19 5WD martin.rose@live.com 07983 029990

A1 @ 1:50 & A3 @1:100