




ground floor plan

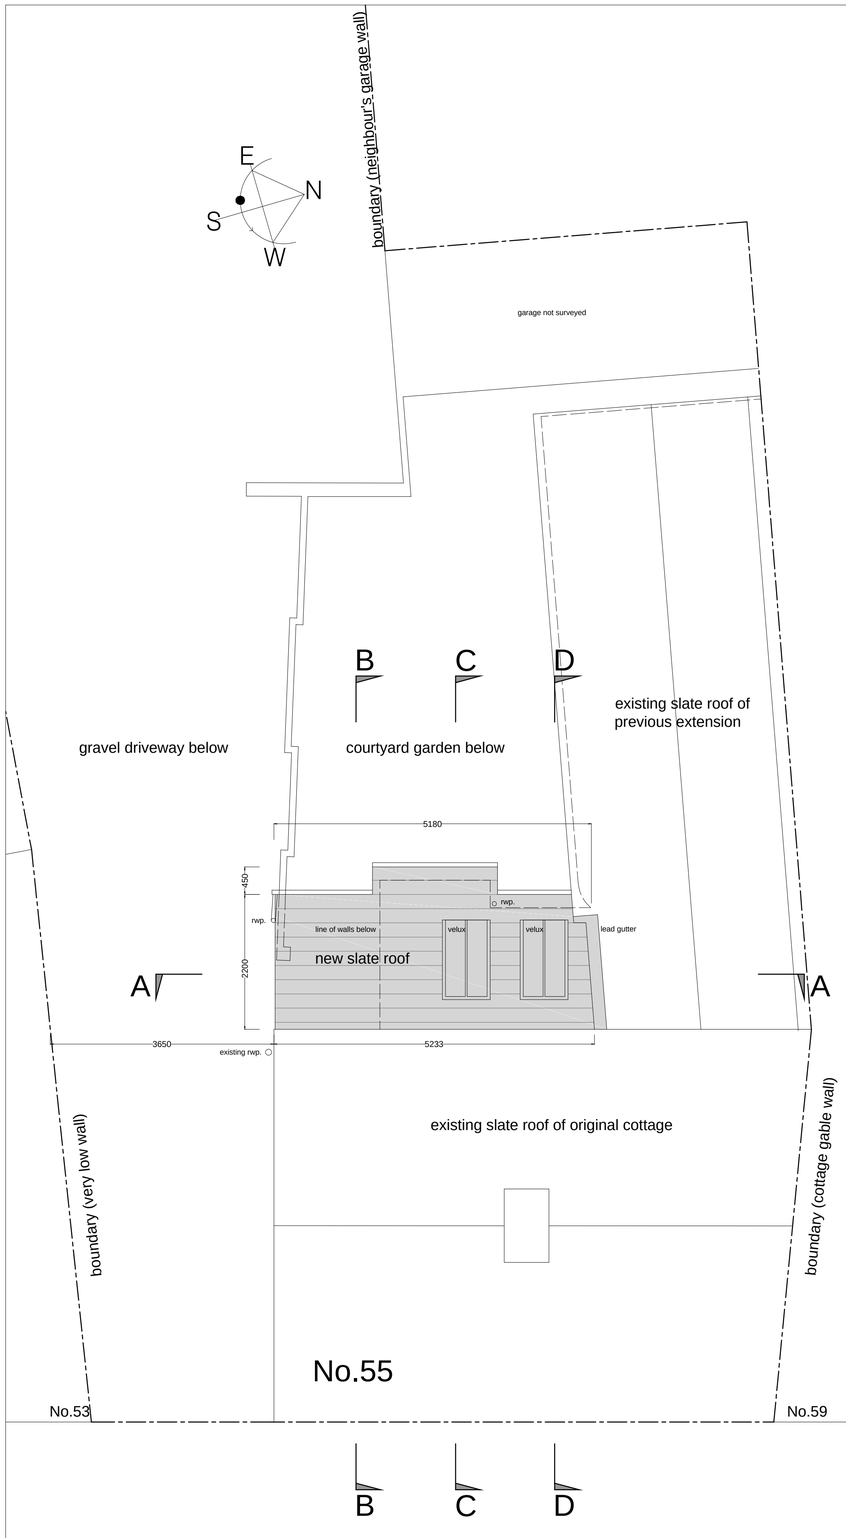


longitudinal section A-A

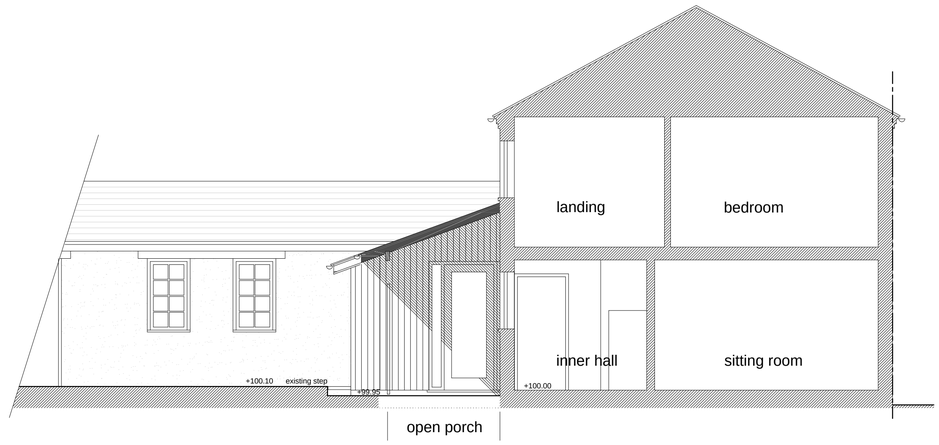

section through open porch B-B

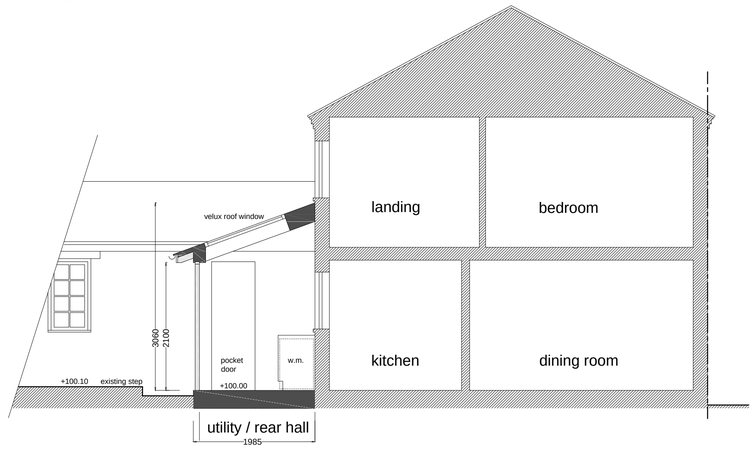

section through utility room / rear hall D-D

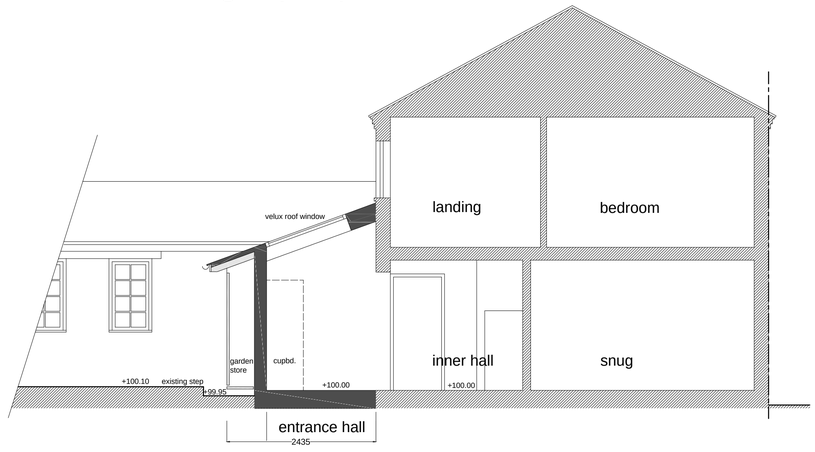

section through entrance hall C-C

This drawing to be read in conjunction with other design drawings: 55HS_Maaa_2602_E01 & 55HS_Maaa_2602_P01

Do not scale off a printed copy of this drawing.

For additional information, clarification and assistance please contact the designers.

Rev A: 07/10/26 additional notes, dimensions and levels

55 High Street, Buckden, PE19 5TA			
single storey porch, entrance hall and utility room extension			
roof plan and sections as proposed			
28 / 09 / 2026	1:50 @ A1, 1:100 @ A3	55HS_Maaa_2602_P02	A

Martélia - architecture & applied arts
17 Longhall Road, Buckden, PE19 5WD martin.rose@live.com 07983 029990

A1 @ 1:50 & A3 @1:100