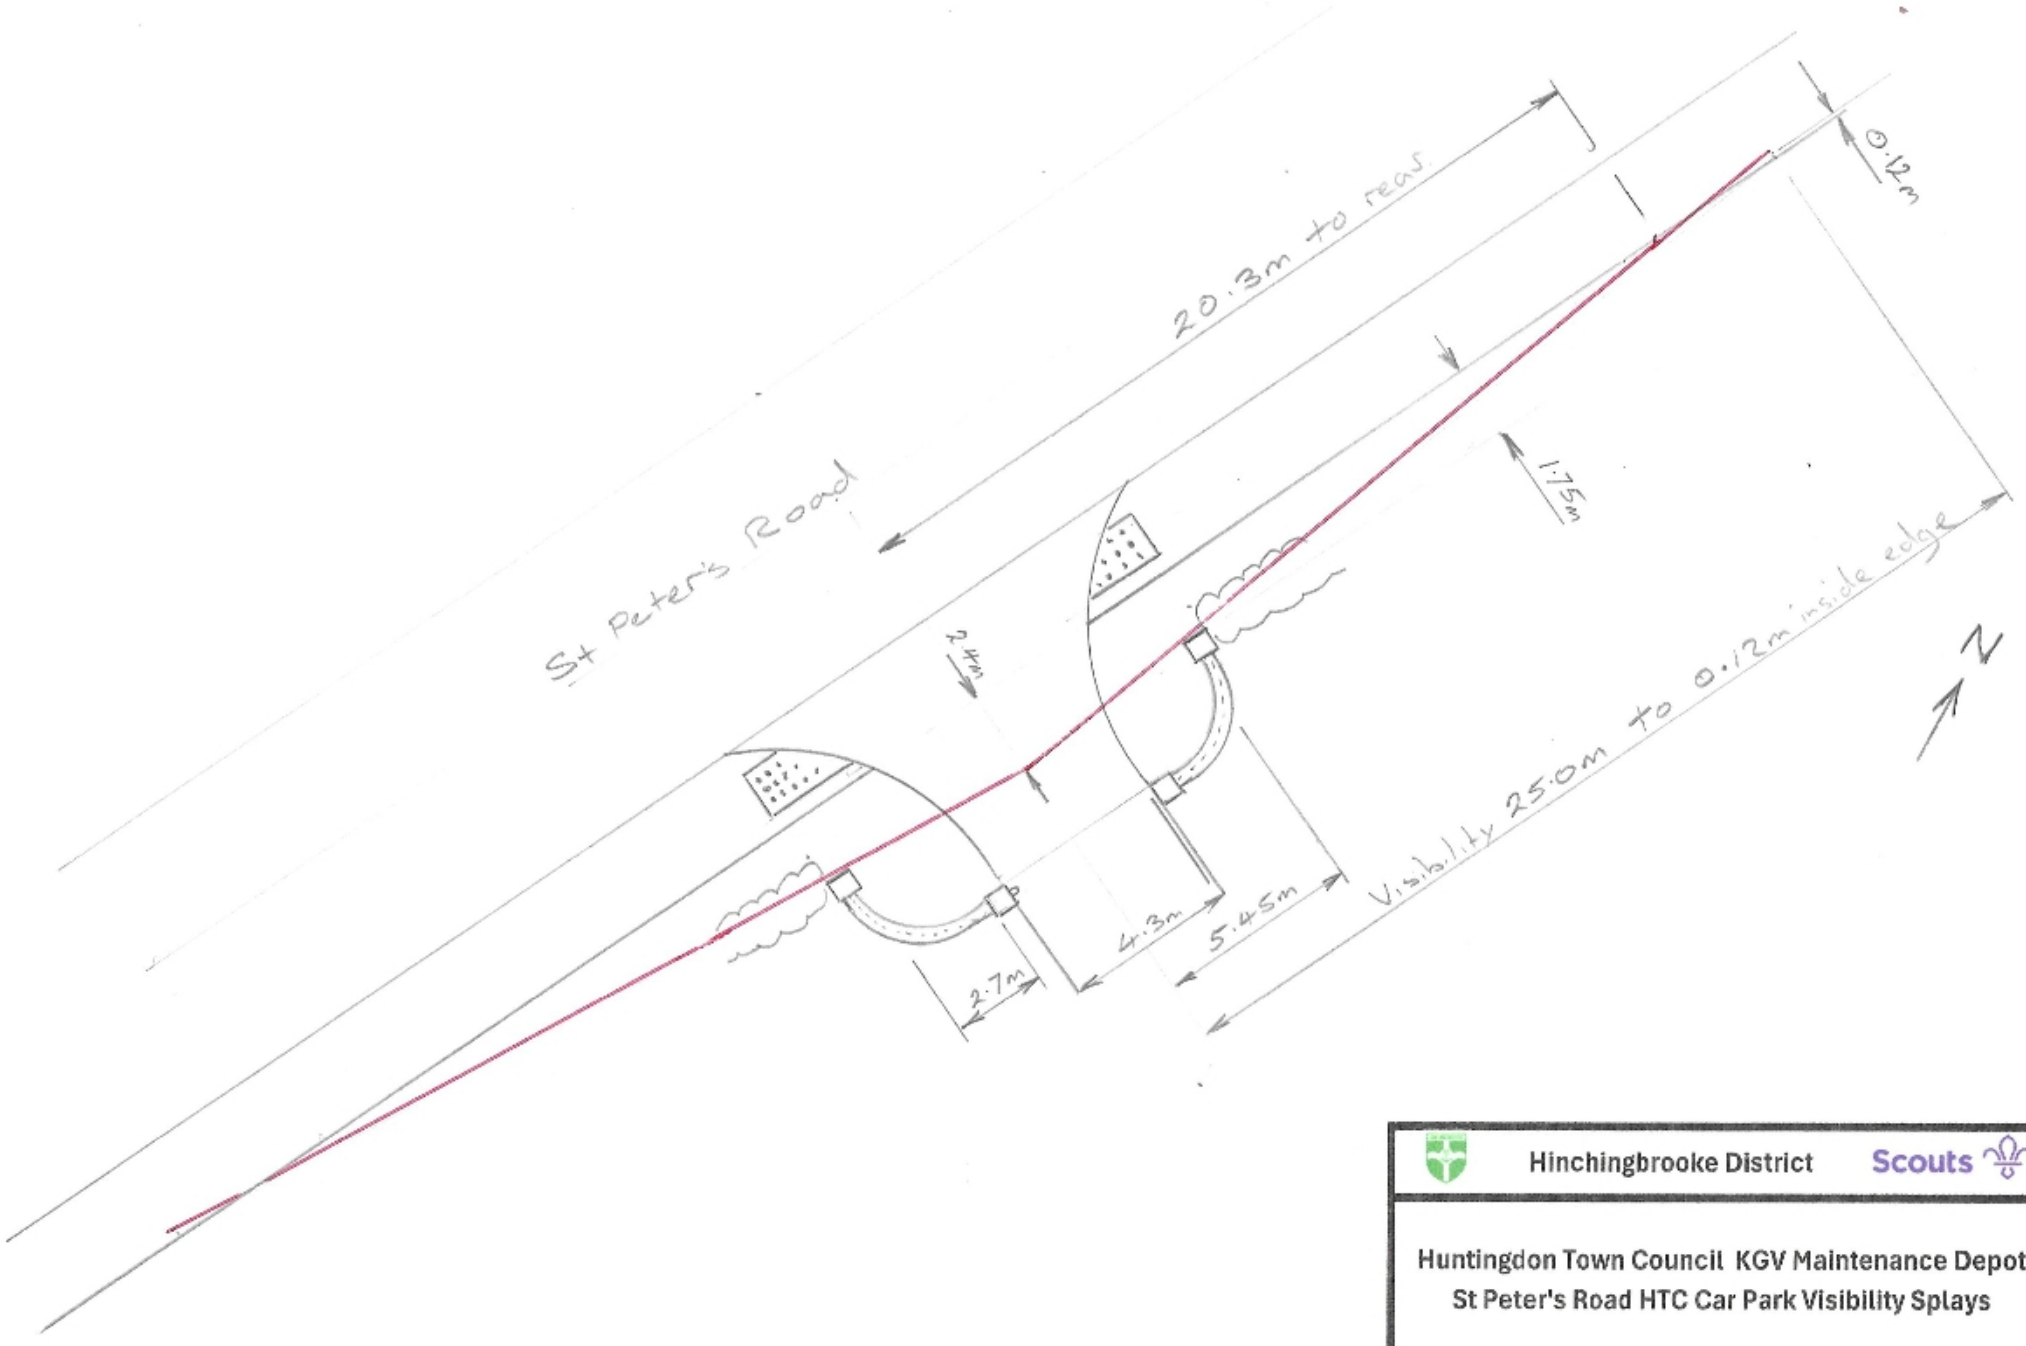

Hinchingbrooke District Scouts

Huntingdon Town Council KGV Maintenance Depot
St Peter's Road HTC Car Park Visibility Splays

Scale	1: 200	Drg No	KGV 012. Rev O