SETTING OUT POINT

Cut brick

Flush header

Stretchers main house colour

Staffordshire Blue Projecting snapped headers - 15mm projection


SETTING OUT POINT


Cut brick

Flush header

MAIN HOUSE BRICK COLOUR

MAIN HOUSE BRICK COLOUR

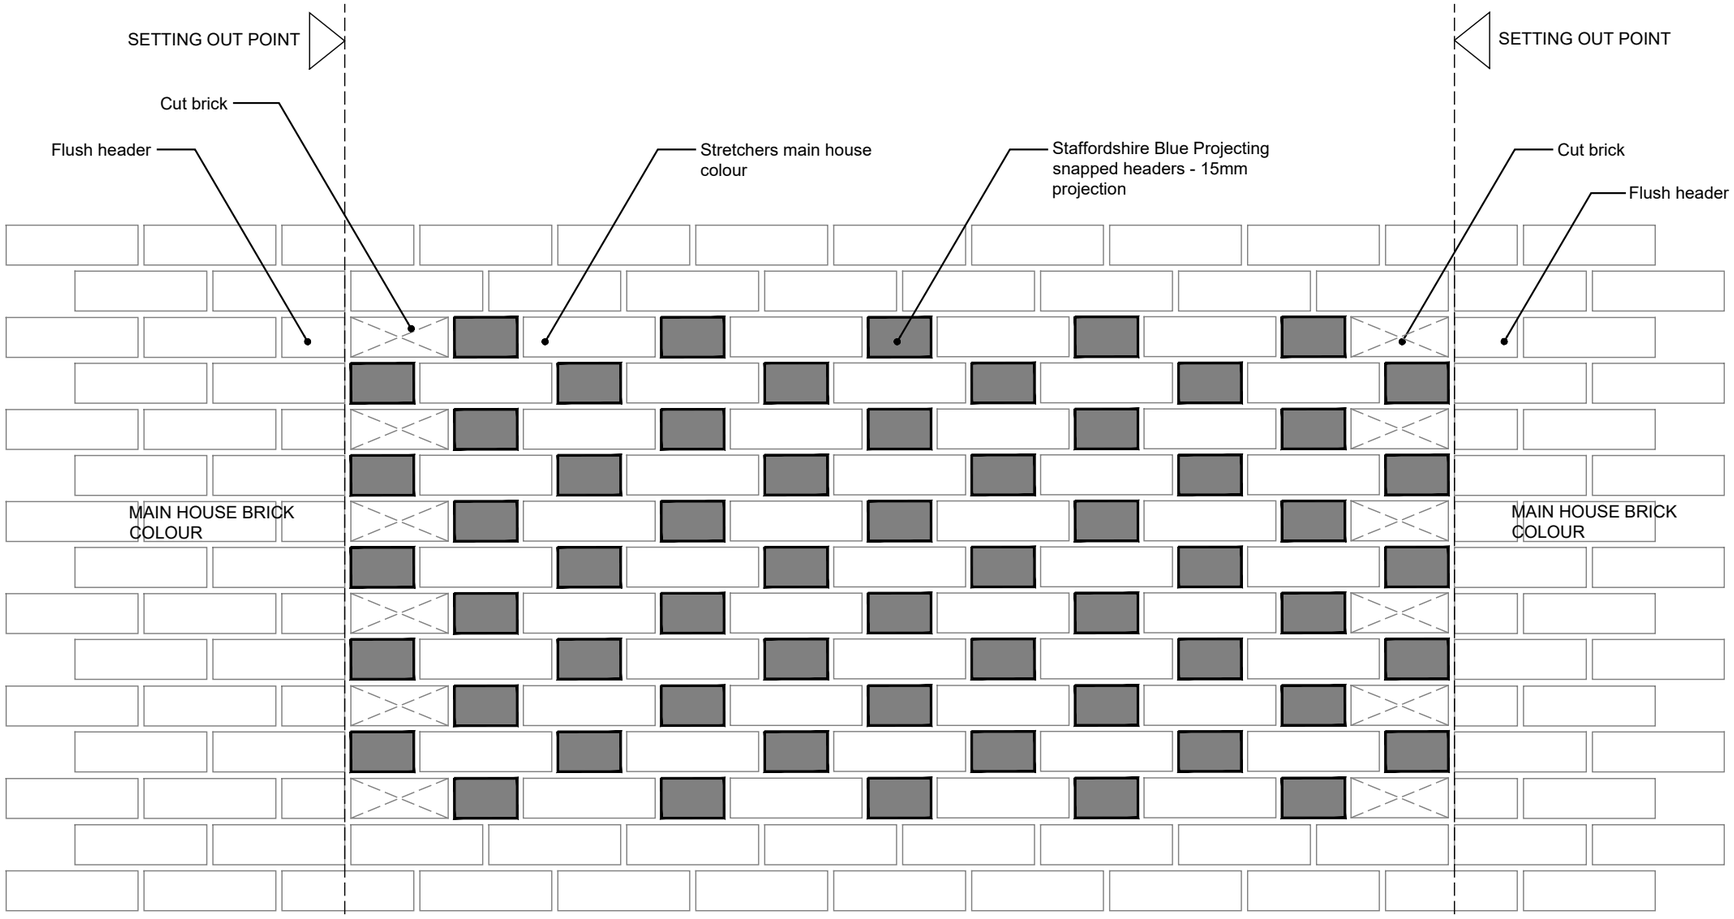

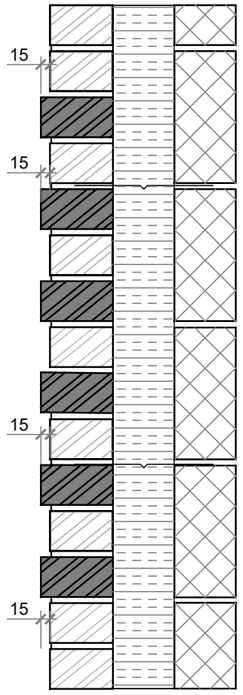


SETTING OUT POINT

Detail W3 - Typical 'Speckled Brick' panel feature - General arrangement
As Ref (S1) on Elevation drawings
Refer to Elevation drawings for size/location

SETTING OUT POINT

VERTICAL SECTION

**NOTES**

1. Contractors must check all dimensions on site. Only figured dimensions are to be worked from. Discrepancies must be reported to the Architect or Engineer before proceeding.
© This drawing is copyright.

2. Reproduced from OS Sitemap ® by permission of Ordnance Survey on behalf of The Controller of Her Majesty's Stationery Office. © Crown copyright 2008. All rights reserved. Licence number 100007126.

| REV | DESCRIPTION | DRN | CHD | DATE |
|---|---|---|---|---|

☐ PRELIMINARY ■ INFORMATION ☐ TENDER

☐ CONSTRUCTION ☐ AS BUILT

| | | | |
|---|---|---|---|
| SCALE | 1:10 @ A3 | DATE | May 2024 |
| DRAWN | PM | CHK | CH |
| DRAWING NO. | 19167 D06 | REV | |
| TITLE | Station Quarter<br>Edison Bell Way | | |
| DETAILS | Brick Detail<br>01 | | |

Woods Hardwick
Architecture | Engineering | Planning | Surveying

**BEDFORD : HEAD OFFICE**
15-17 Goldington Road
Bedford MK40 3NH
T: +44 (0) 1234 268862

**BIRMINGHAM**
Fort Dunlop, Fort Parkway
Birmingham B24 9FE
T: +44 (0) 121 6297784

ONLINE: mail@woodshardwick.com | woodshardwick.com

PLEASE CONSIDER THE ENVIRONMENT BEFORE PRINTING THIS DRAWING