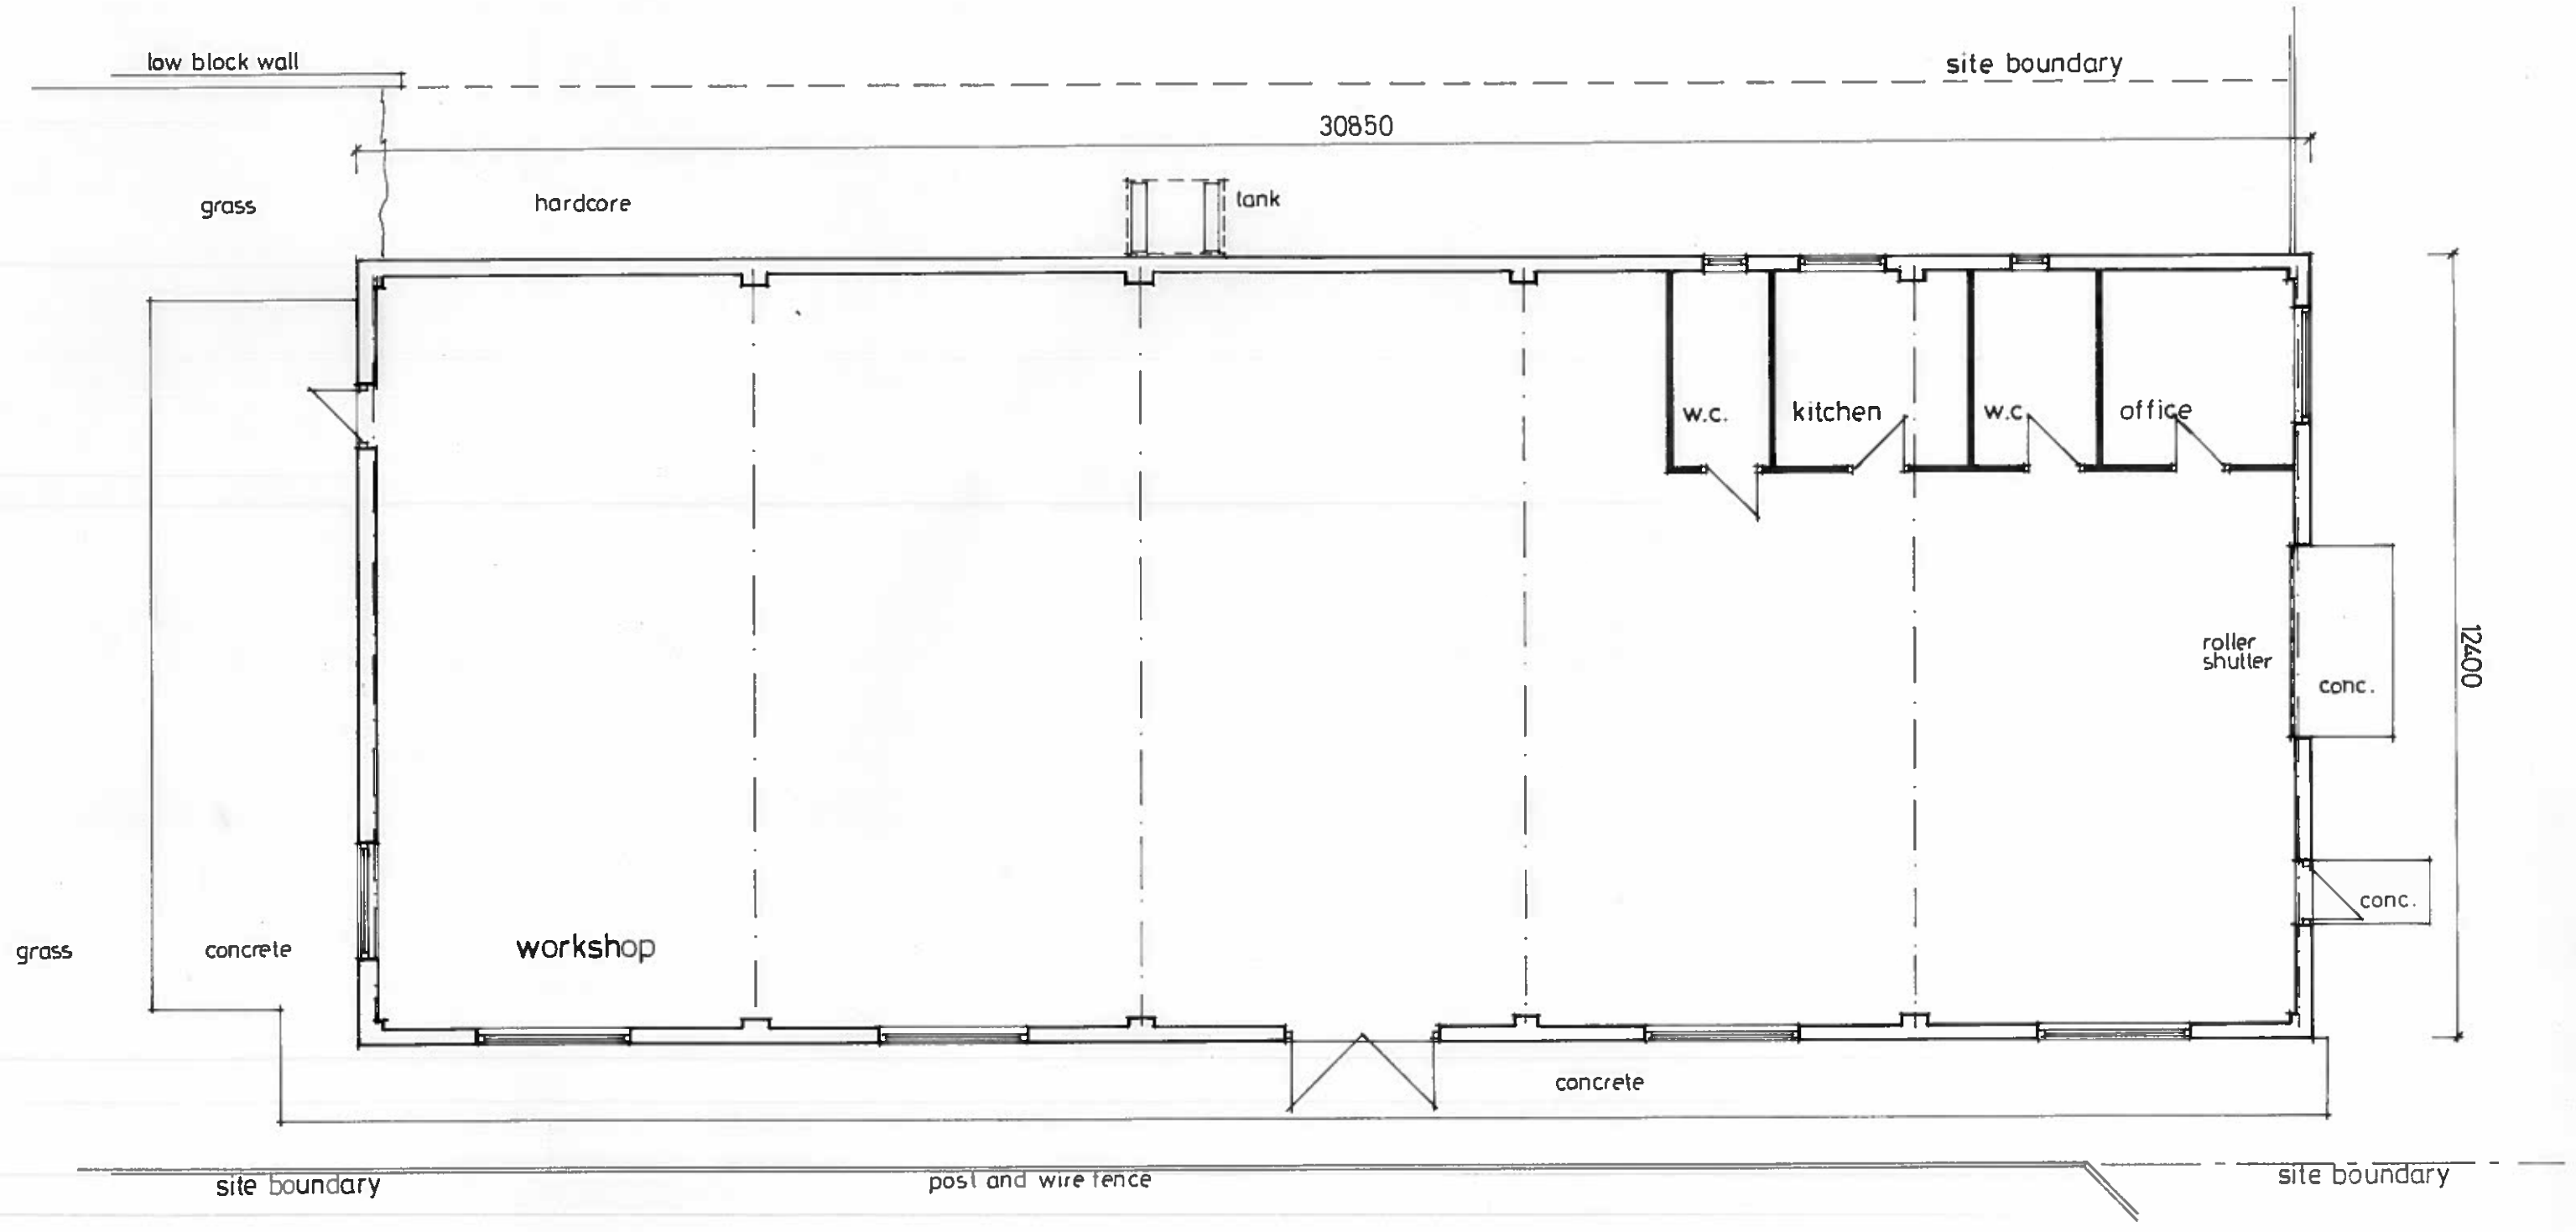


0 1 2 3 4 5 6 7 8 9 10 11 12 13 14 15m

1:100 at A3 .

N

Marric Chartered Surveyors
Conversion of workshop to
Residential usage at
Gidding Road , Hamerton .
Floor plan - existing .
Job N°·24/08 . Drg .N°·1 rev.1.
July 2024 .