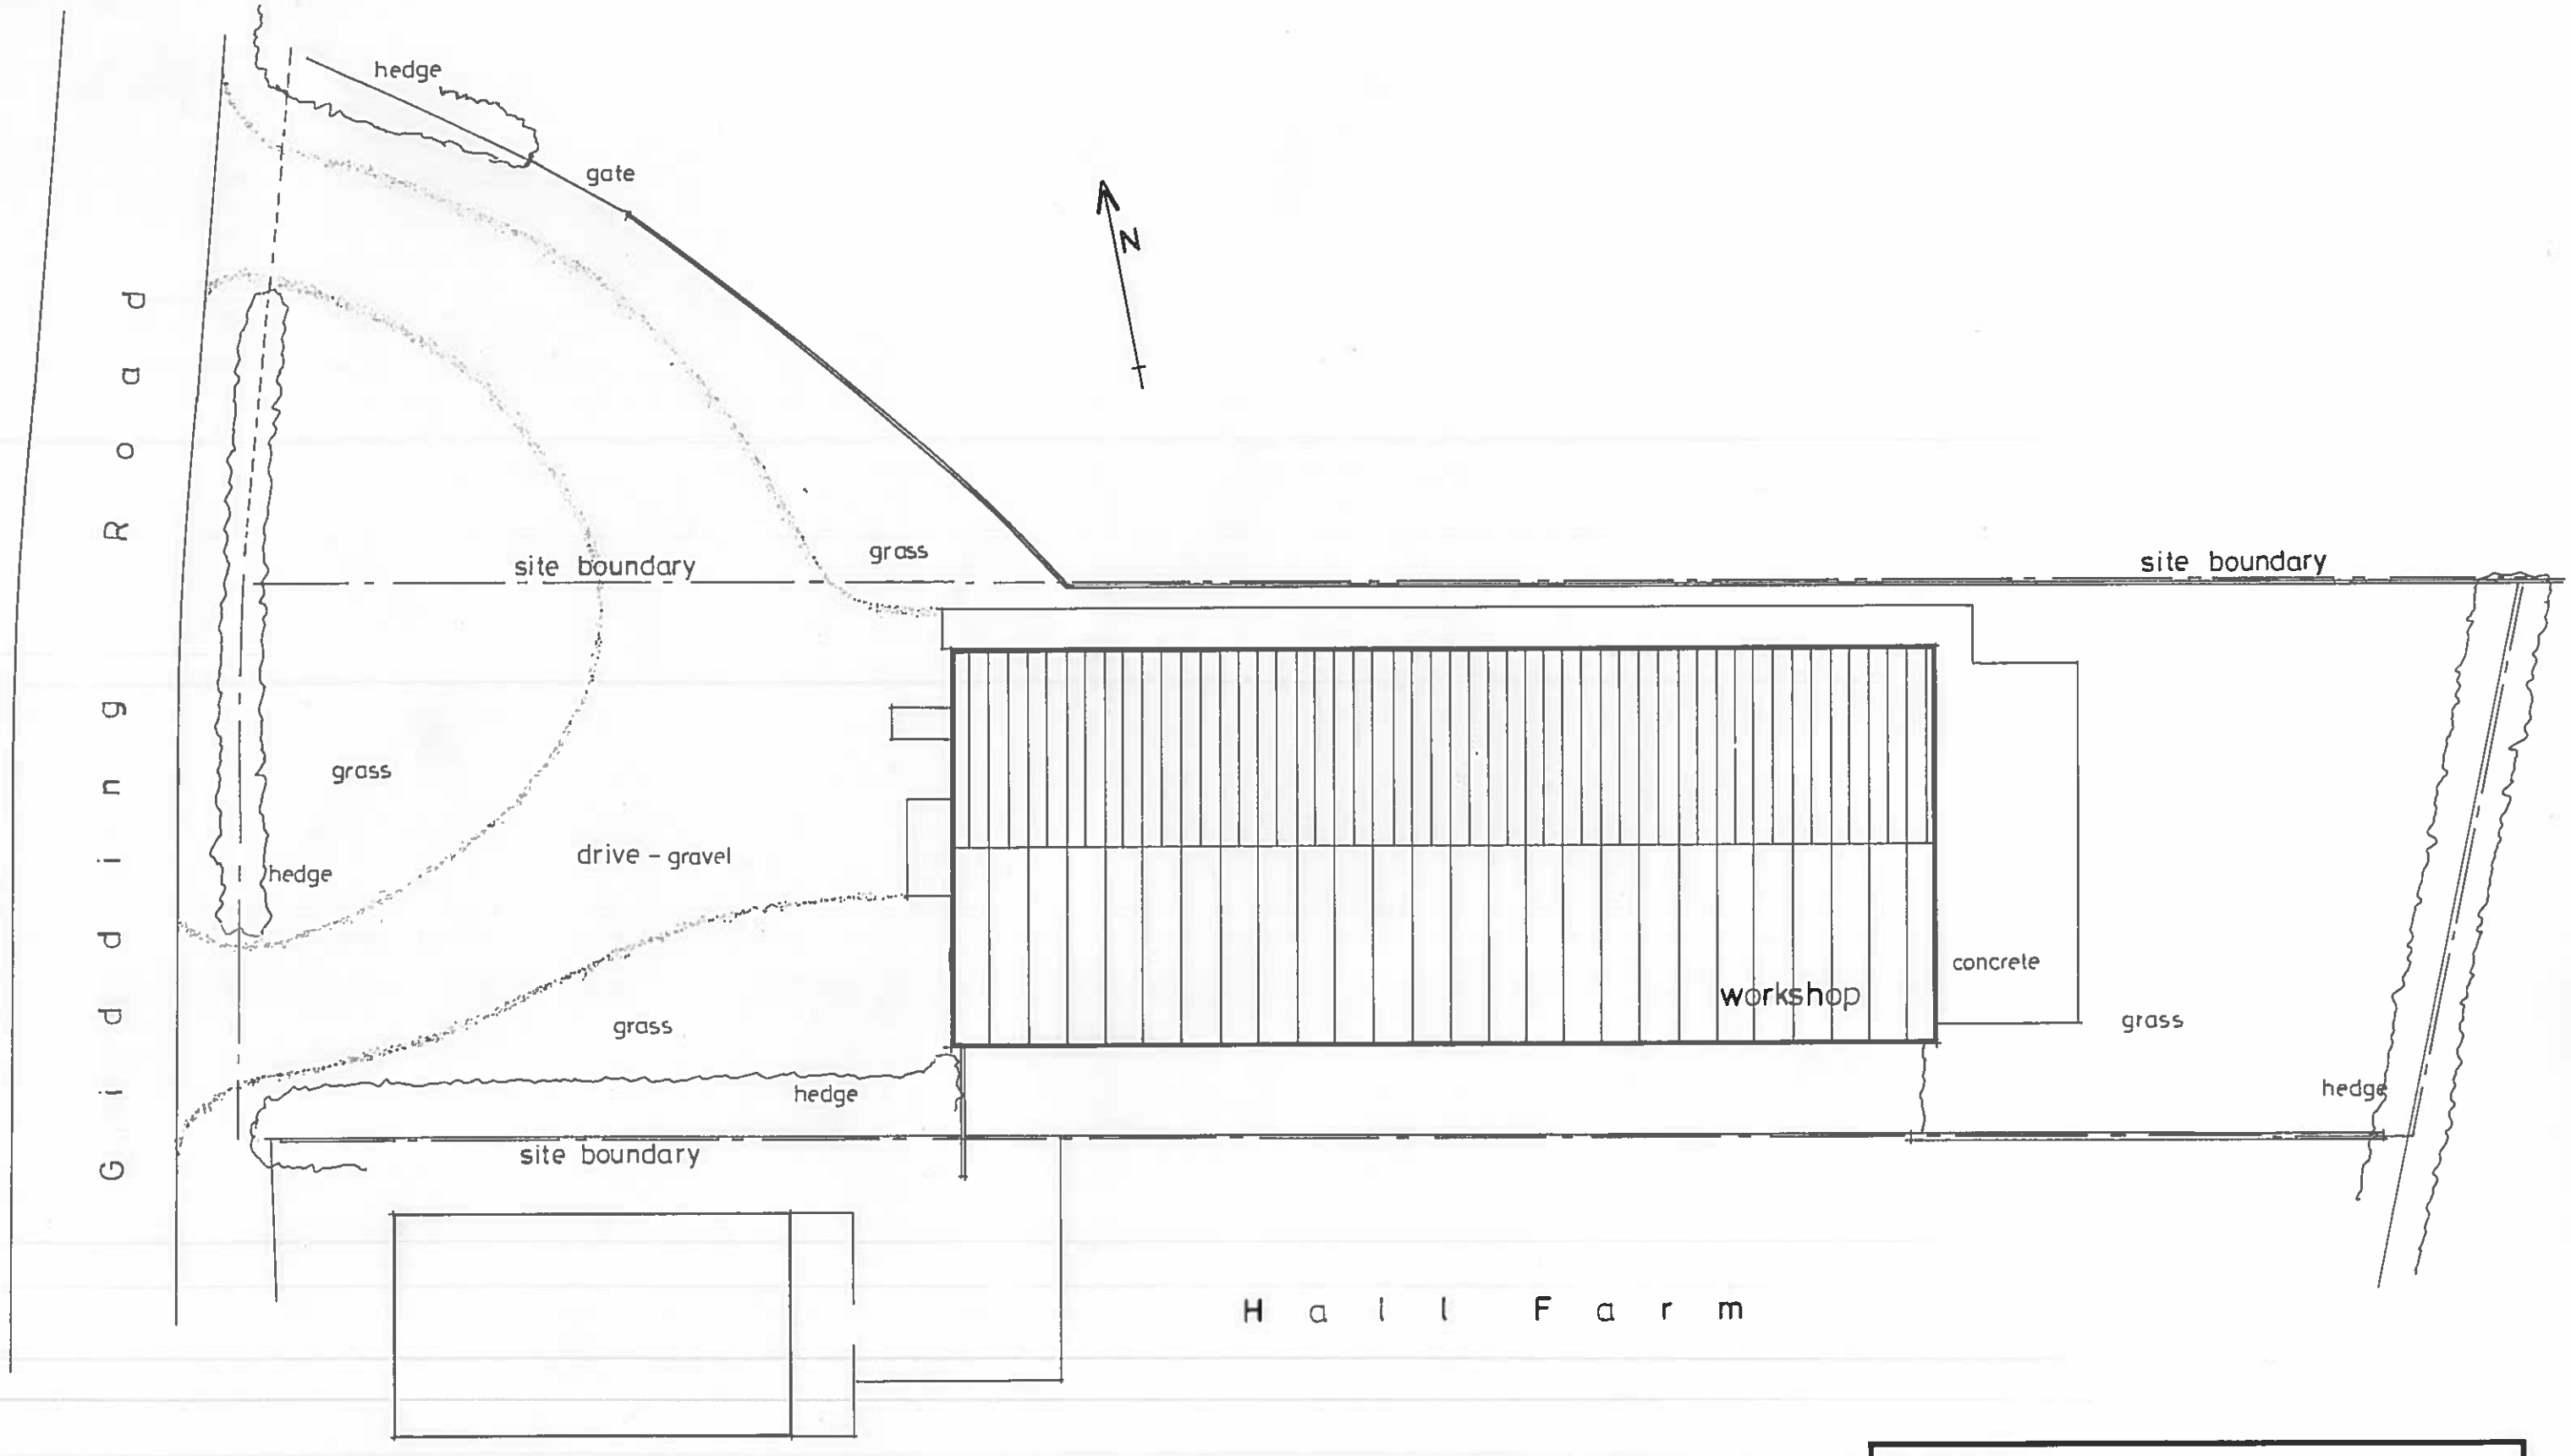


0 2 4 6 8 10 12 14 16 18 20 22 24 26 28 30m

1:200 at A3 .

Marric Chartered Surveyors

Conversion of workshop to
Residential usage at
Gidding Road , Hamerton .
Site plan - existing
Job N°·24/08 . Drg.N°·2 rev.1.
July 2024 .