


Proposed Block Plan Scale 1:200

0m 4m 8m 10m 15m 20m

Scale 1:200

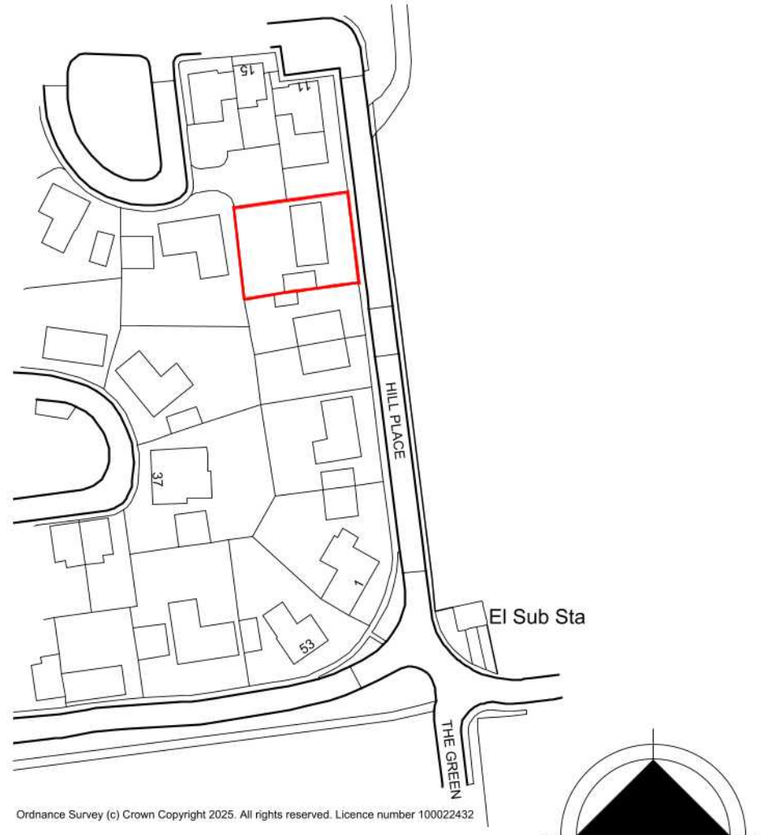

Ordnance Survey (c) Crown Copyright 2025. All rights reserved. Licence number 100022432

Site Location Plan Scale 1:1250

0m 20m 50m 75m 100m 125m

Scale 1:1250

COPPERBEECH architecture
Hello@copperbeech.org.uk
07749 604533 / 07749 604534

TITLE:	Proposed Loft Conversion For Mr and Mrs Stephens 9 Hill Place, Brington, Huntingdon, Cambs. PE28 5BQ			
DETAIL:	Proposed Block Plan & Site Location Plan			
SCALE:	1:200 & 1:1250	SHEET:	A3	25-0402-05
DRAWN:	ARH	CHECKED:		
DATE:	May 2025	ISSUE	PLANNING (CLD)	