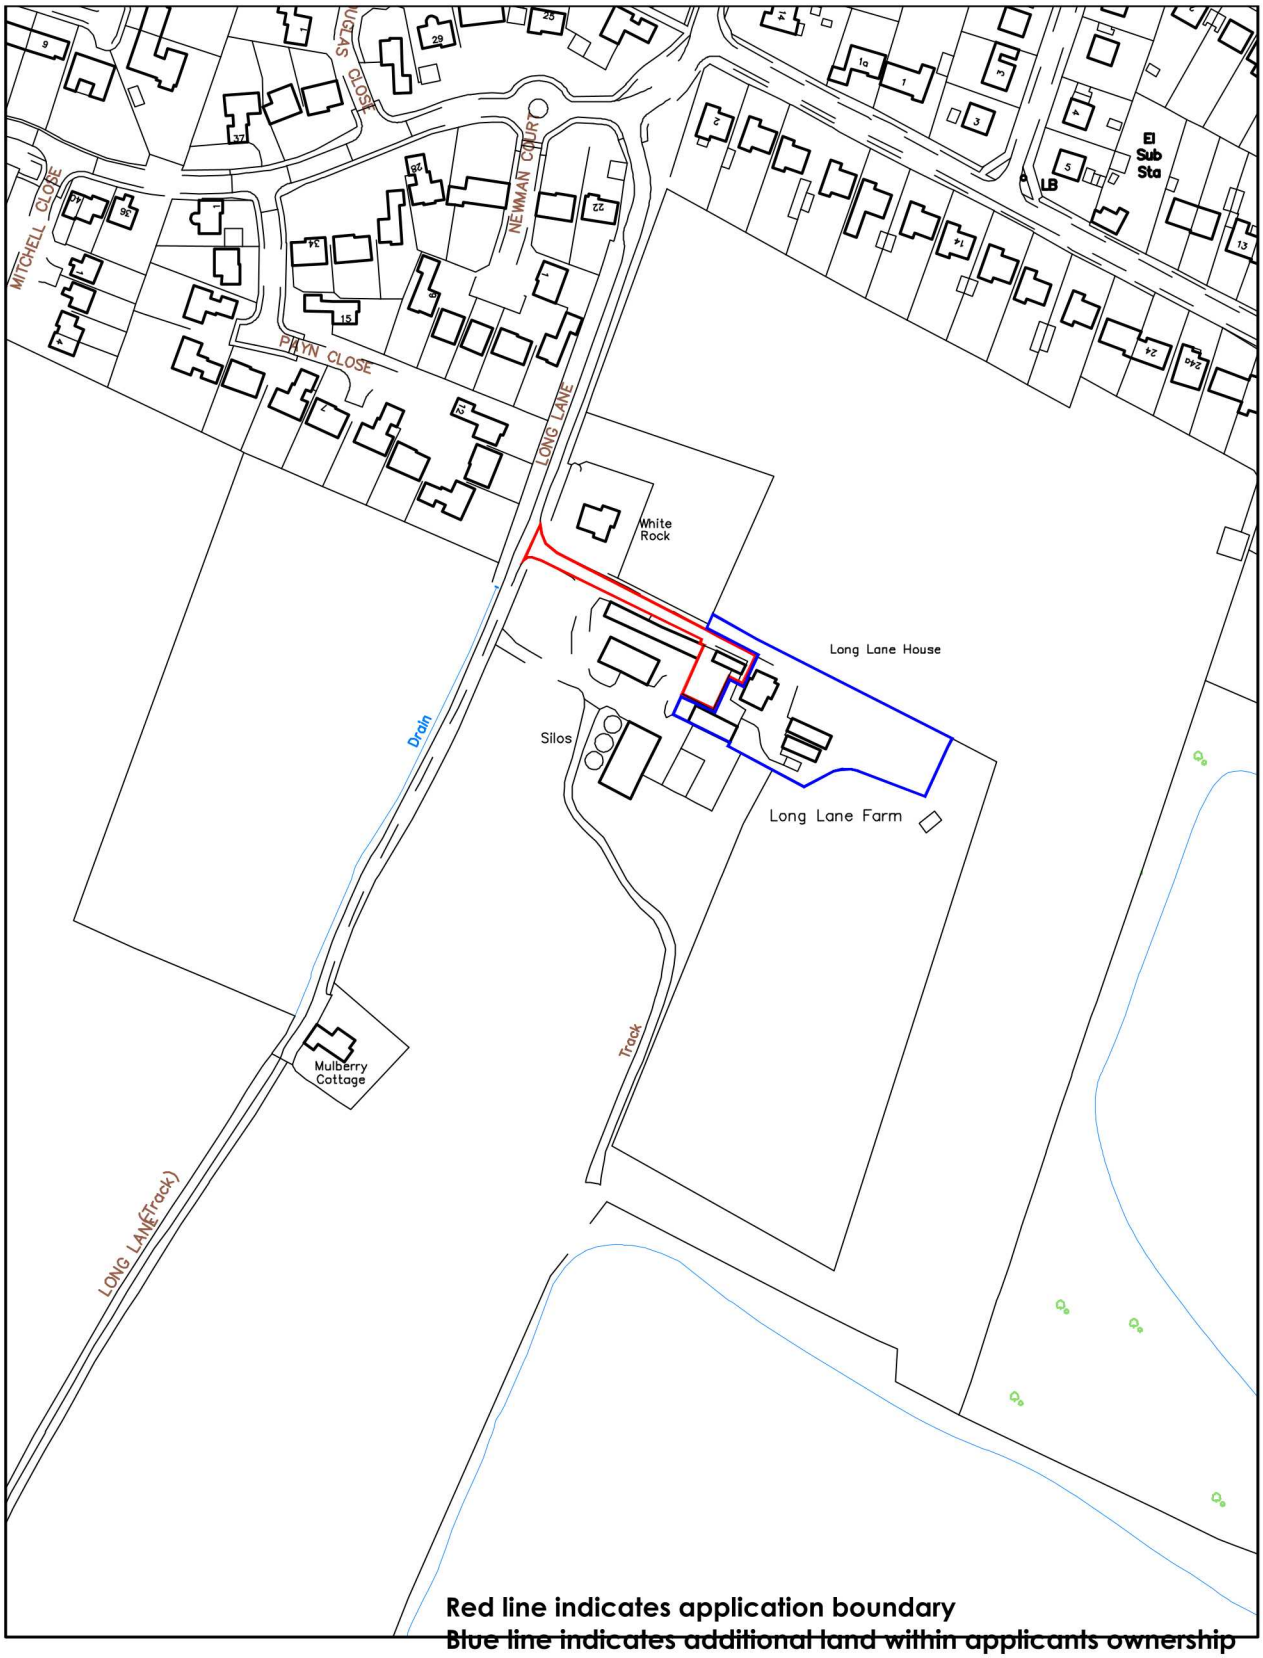

SITE LOCATION PLAN
SCALE 1-2500

rev	date
P2 Updated at LPA request	29/01/24
P1 First Issue	16/01/24

RNE Architecture ltd
Castle Hill House
High St
Huntingdon PE29 3TE
07843 388879
nick@rnearchitecture.com

job
Long Lane House
Hemingford Grey
dwg
Site Location Plan
client
Mr P Sanderson

date
April 24
scale
1:2500 @ A4
job no.
RNE2407
dwg no.
(0-)3000

rne architecture