

FRONT ELEVATION

SIDE ELEVATION

REAR ELEVATION

SIDE ELEVATION

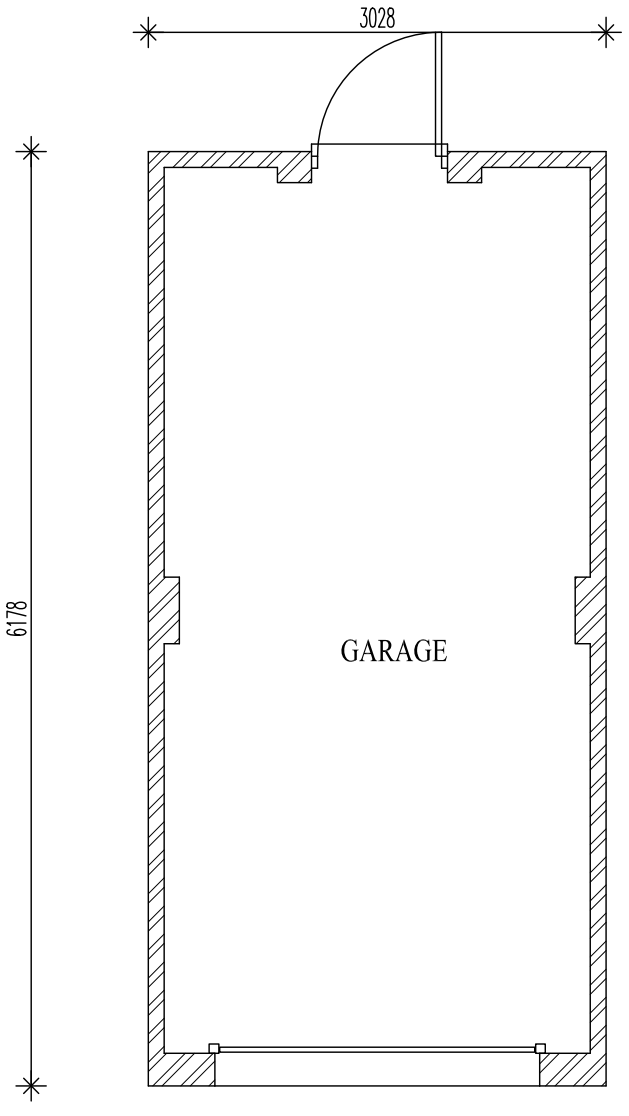

FLOOR PLAN



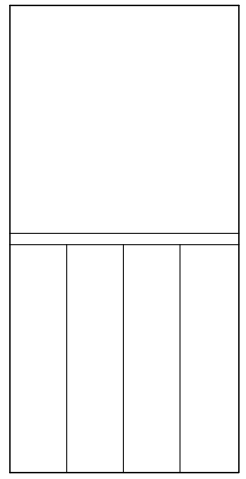

ROOF PLAN

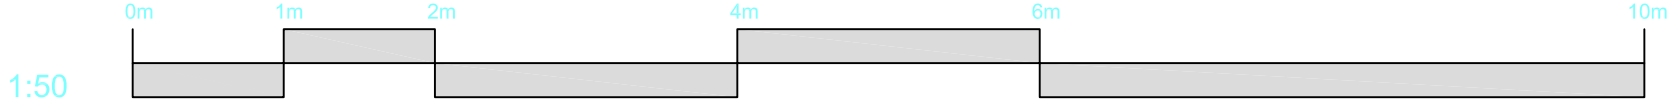

DRAWING REVISIONS		
Rev	Date	Details
A	29-01-25	Dimension added

MWS Architectural Ltd
ARCHITECTURAL CONSULTANT
Tel/Fax: 01353 665 352
Email: mark@mwsarchitectural.co.uk

Project:
PROPOSED SINGLE GARAGE
???? STAR LANE
RAMSEY CAMBRIDGESIRE

Drawing:
Proposed Garage

Drawing File Location:
DRAWING-FILE-LOCATION

Drawn by:	Scale:	Date:
MWS	1:50_1:100@A3	07-02-23

Drawing no: 295/P/02

Revision: A