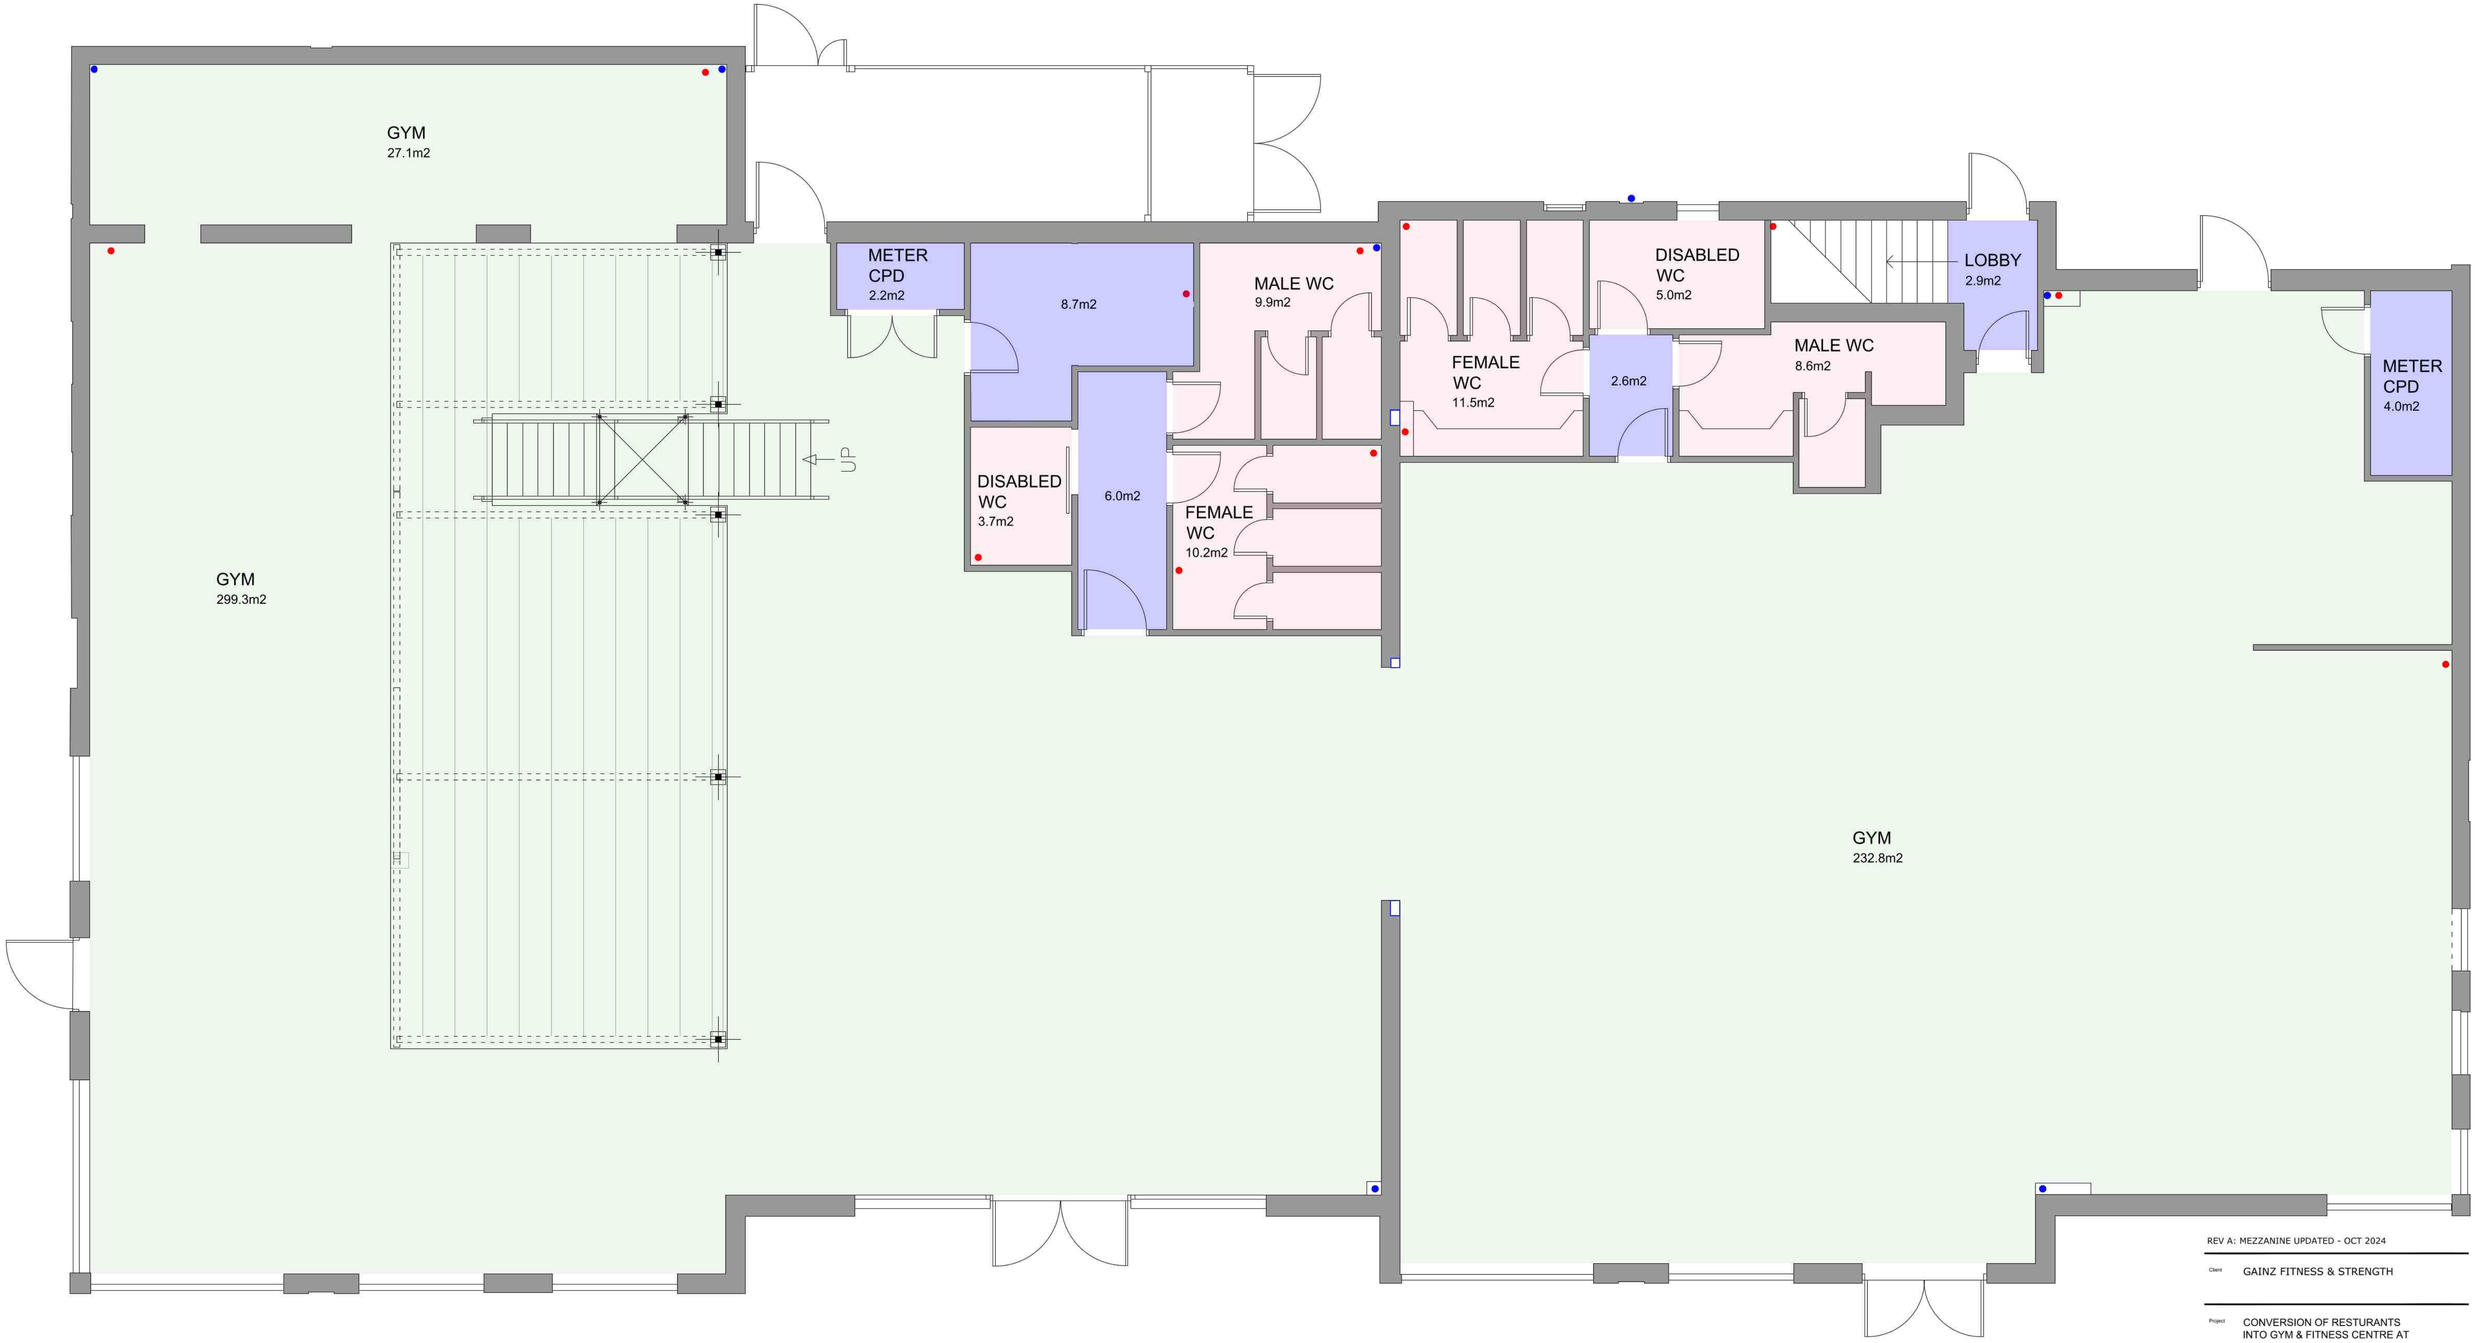


PROPOSED FLOOR PLAN -
Scale 1:50
Gross internal area: 371m2

PROPOSED FLOOR PLAN -
Scale 1:50
Gross internal area: GF 276m2

REV A: MEZZANINE UPDATED - OCT 2024

Client: GAINZ FITNESS & STRENGTH

Project: CONVERSION OF RESTURANTS INTO GYM & FITNESS CENTRE AT THE ROWLEY ARTS CENTRE, HUNTINGDON ST, ST NEOTS, ST. NEOTS PE19 1BG

Drawing Title: PROPOSED GROUND FLOOR PLANS - FLOOR AREAS

Scale	1:50@A1 1:100@A3	Job No.	3428
Date	SEPT 2024	Drawing No.	04
Drawn	SCC	Revision	B

Sherwood ARCHITECTS
ARCHITECTS
PROJECT MANAGERS
DEVELOPMENT CONSULTANTS
Davey House, 31 St. Neots Road, Eaton Ford, St. Neots, Cambs PE19 7BA
Tel: 01480 219019 • Fax 01480 405017
Email: info@sherwoodarchitects.co.uk • Web: sherwoodarchitects.co.uk

Sherwood Architects © Copyright. This drawing should not be reproduced in whole or in part without written permission