
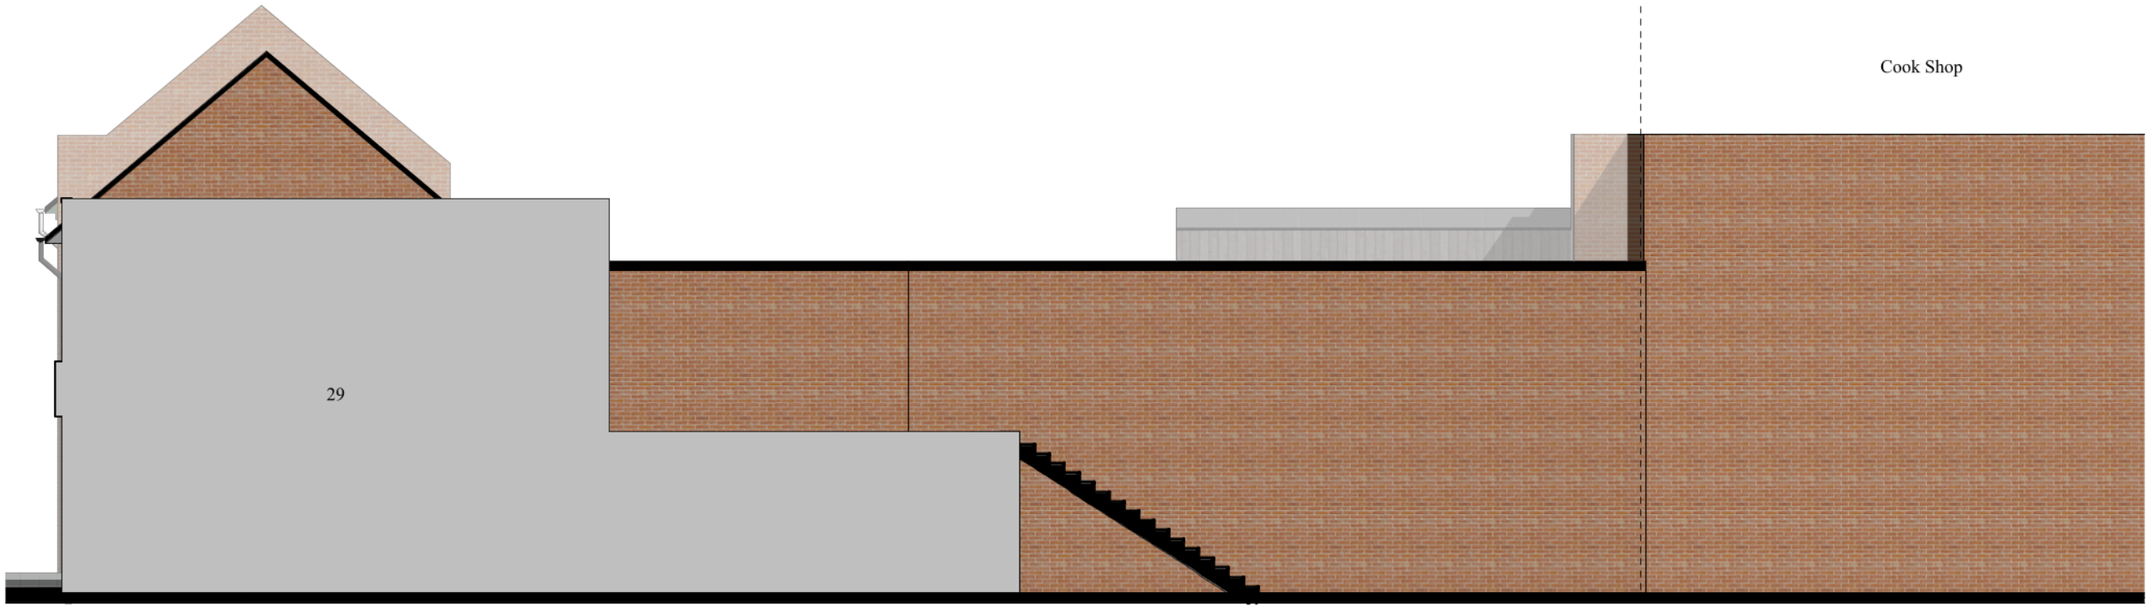


1:100 Proposed East Elevation

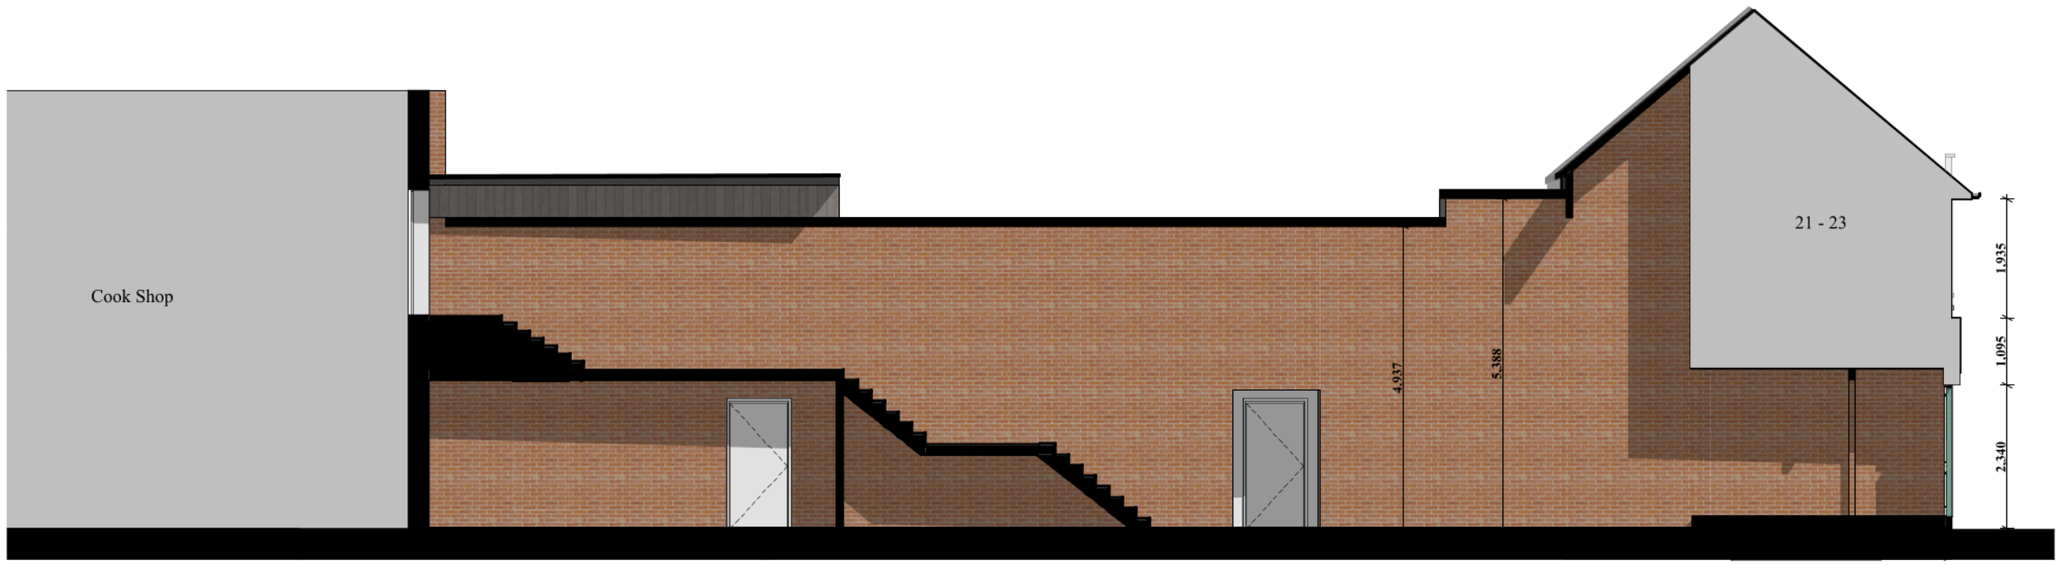

1:100 Proposed West Elevation

Cameron Bosque Brookes Architects
St Ives | Cambridge | London
01223 756 580 | 01480 592 020 | 0208 050 6206
info@cbb-architects.co.uk

Status Planning	Title Proposed East and West Elevations	
Client Name St Neots Town Council	Scale 1:100@A3	Date 16/11/2026
Project Address 25 - 27 Market Square, St Neots Pe19 2AR	Drawing Number 26158-1301	Revision P1

Rev	Date	Drawn by	Change description
			Issued for Comment
P1	16/11/2026	JPR	Issued for Planning
			Dimensions added

0m 2m 4m 6m 8m 10m
0ft 20ft

General Notes

Work to figure dimensions only. All dimensions are shown in 'mm' unless otherwise stated. The contractor, sub-contractors and suppliers must verify all dimensions on site prior to the commencement of any work. This drawing is the property of Cameron Bosque Brookes Architects Limited and copyright is reserved by them. This drawing is issued on the basis that it is not copied, used or disclosed by or to any unauthorised person without the prior written consent of Cameron Bosque Brookes Architects Limited. This drawing is to be read in conjunction with all relevant engineers and specialist sub-contractors drawings and specifications. Contractors should carry out their own independent site surveys to confirm dimensions. Any discrepancies are to be brought to the designers attention.