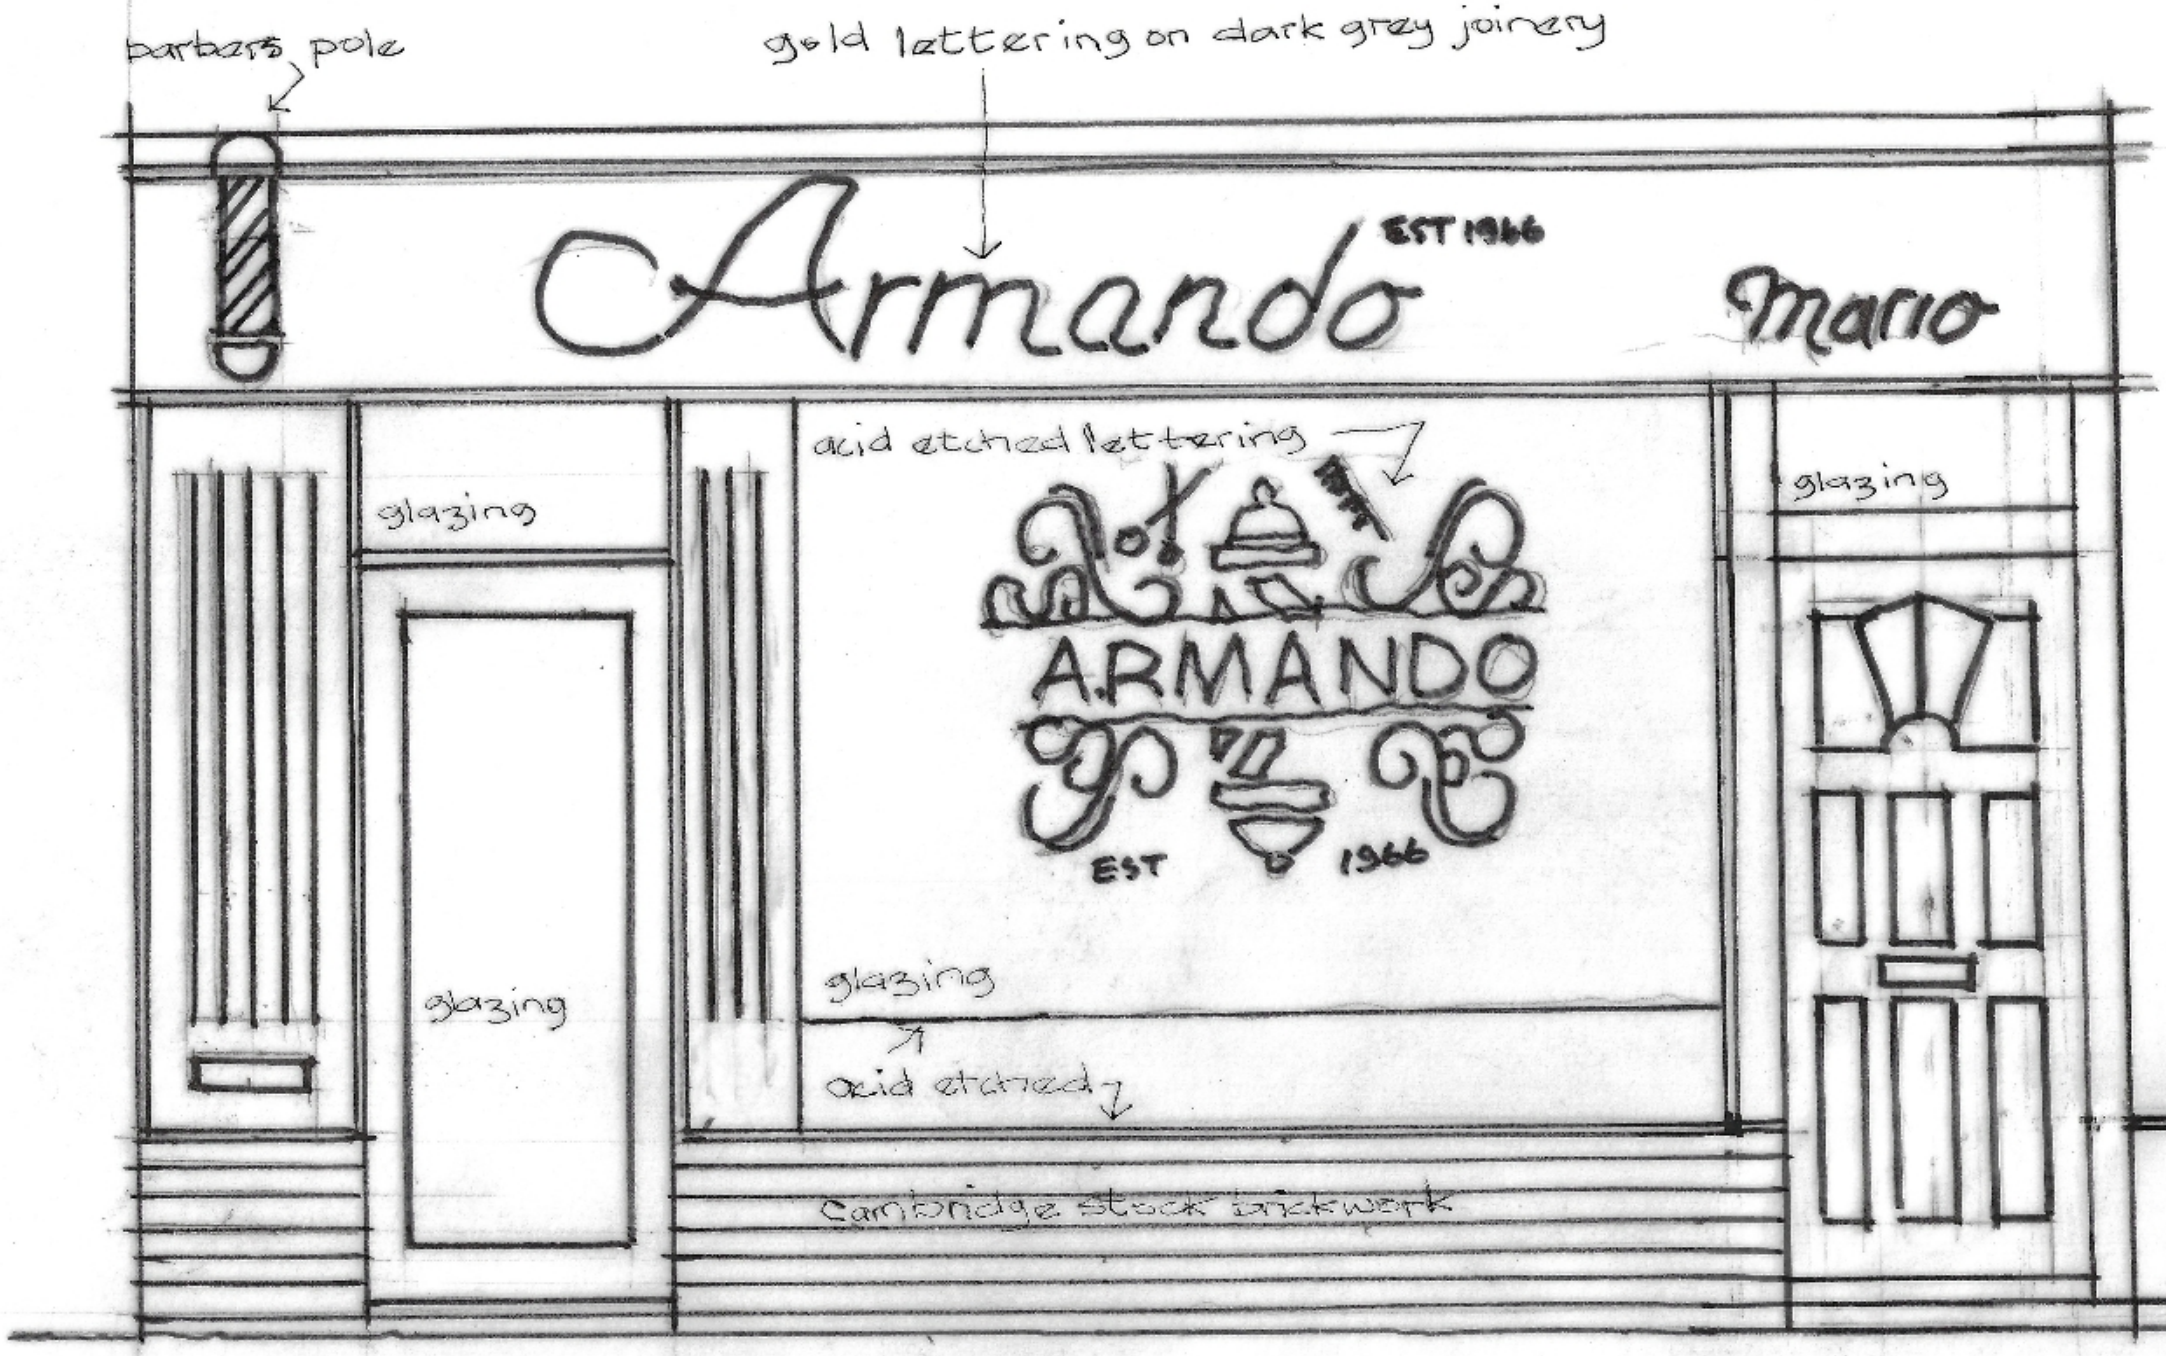


Proposed Elevation

Scale bar 1:20 @ A3

0 1m 2m

Armando's Barber's Shop Bridge St. St Ives