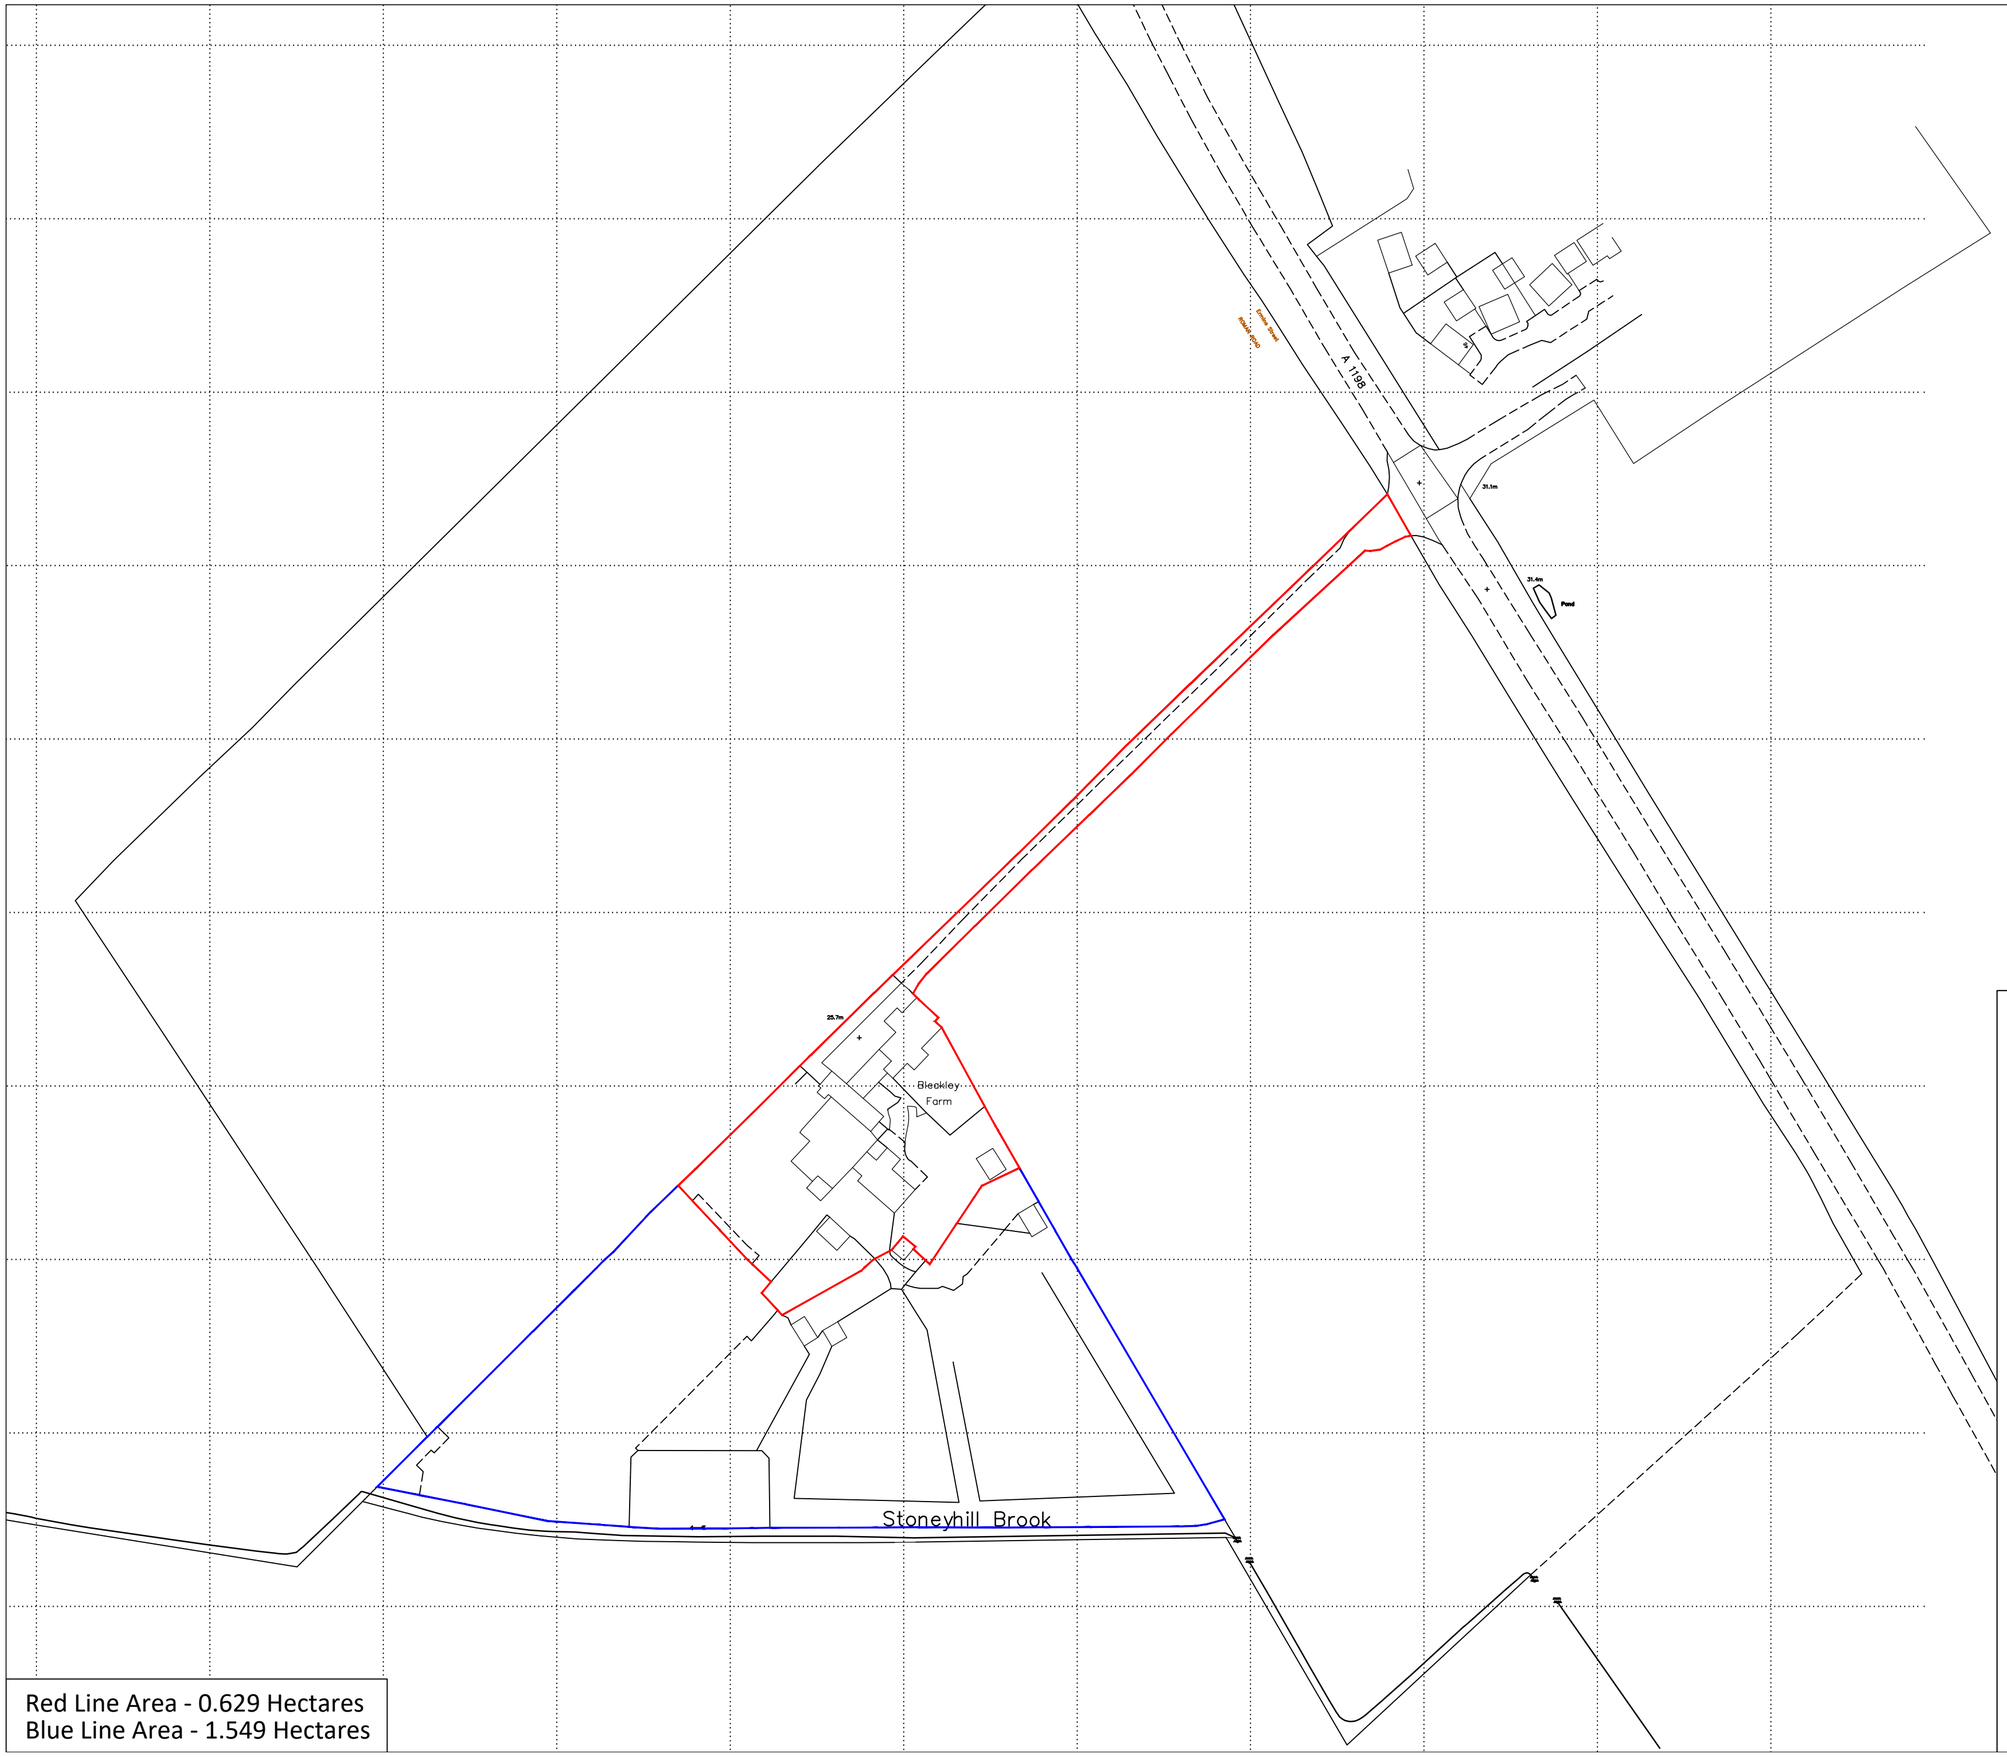

Red Line Area - 0.629 Hectares
Blue Line Area - 1.549 Hectares

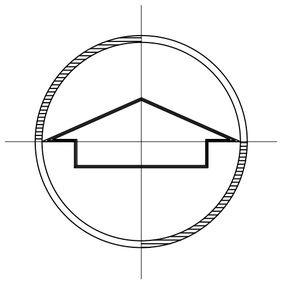

REV DATE BY REVISION NOTES

PROJECT
Proposed Carport and Balcony at Bleakley Farm, London Road, Godmanchester, Huntingdon, Cambs, PE29 2LH

CLIENT
Mrs K Shaw

DRAWING TITLE
Location Plan

DRAWN BY
CWM

SCALE
1:1250 @ A2
10m 20 30 40 50 60

DATE
14/05/25

DWG. No.
25/1006/204

REV.
-