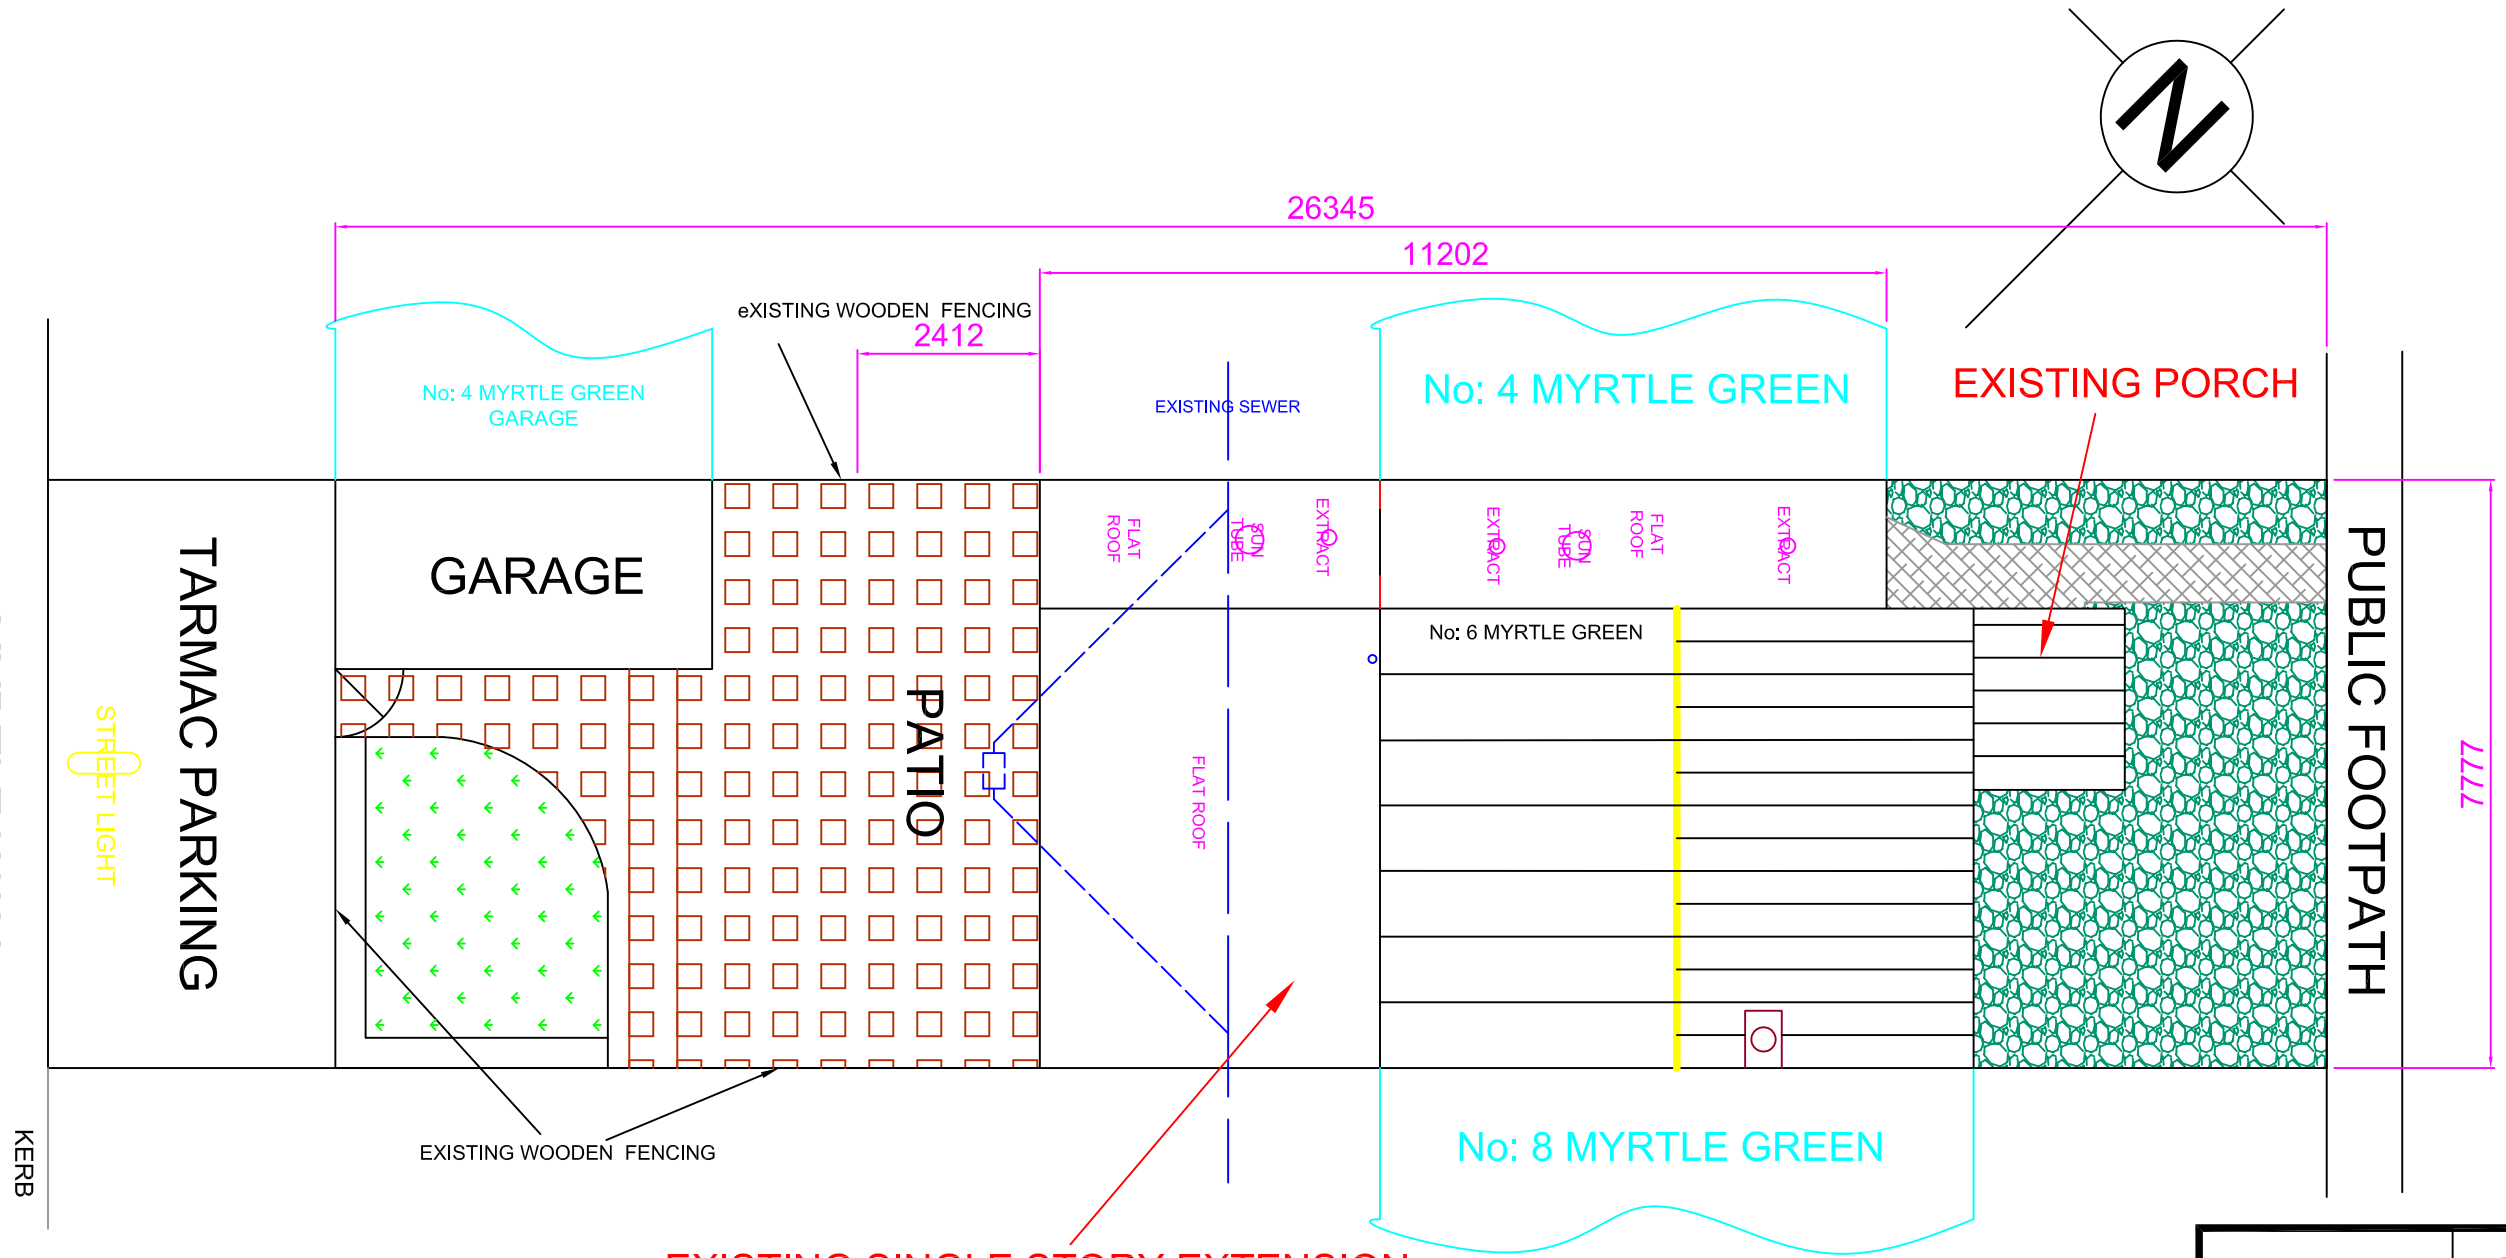


C:\Users\edt\Desktop\logo.jpg

BC Services PHE Ltd
St Ives
PE27

Project:
6 Myrlte Green, St Ives
Existing Layout
Client: Catterick
Drawn By: Bob Catterick

Title:
Existing Property Plan View
Issue: A

Date: 18.05.2025

Scale: 1:100 @ A3

Dwg No: BCS MG-25-003