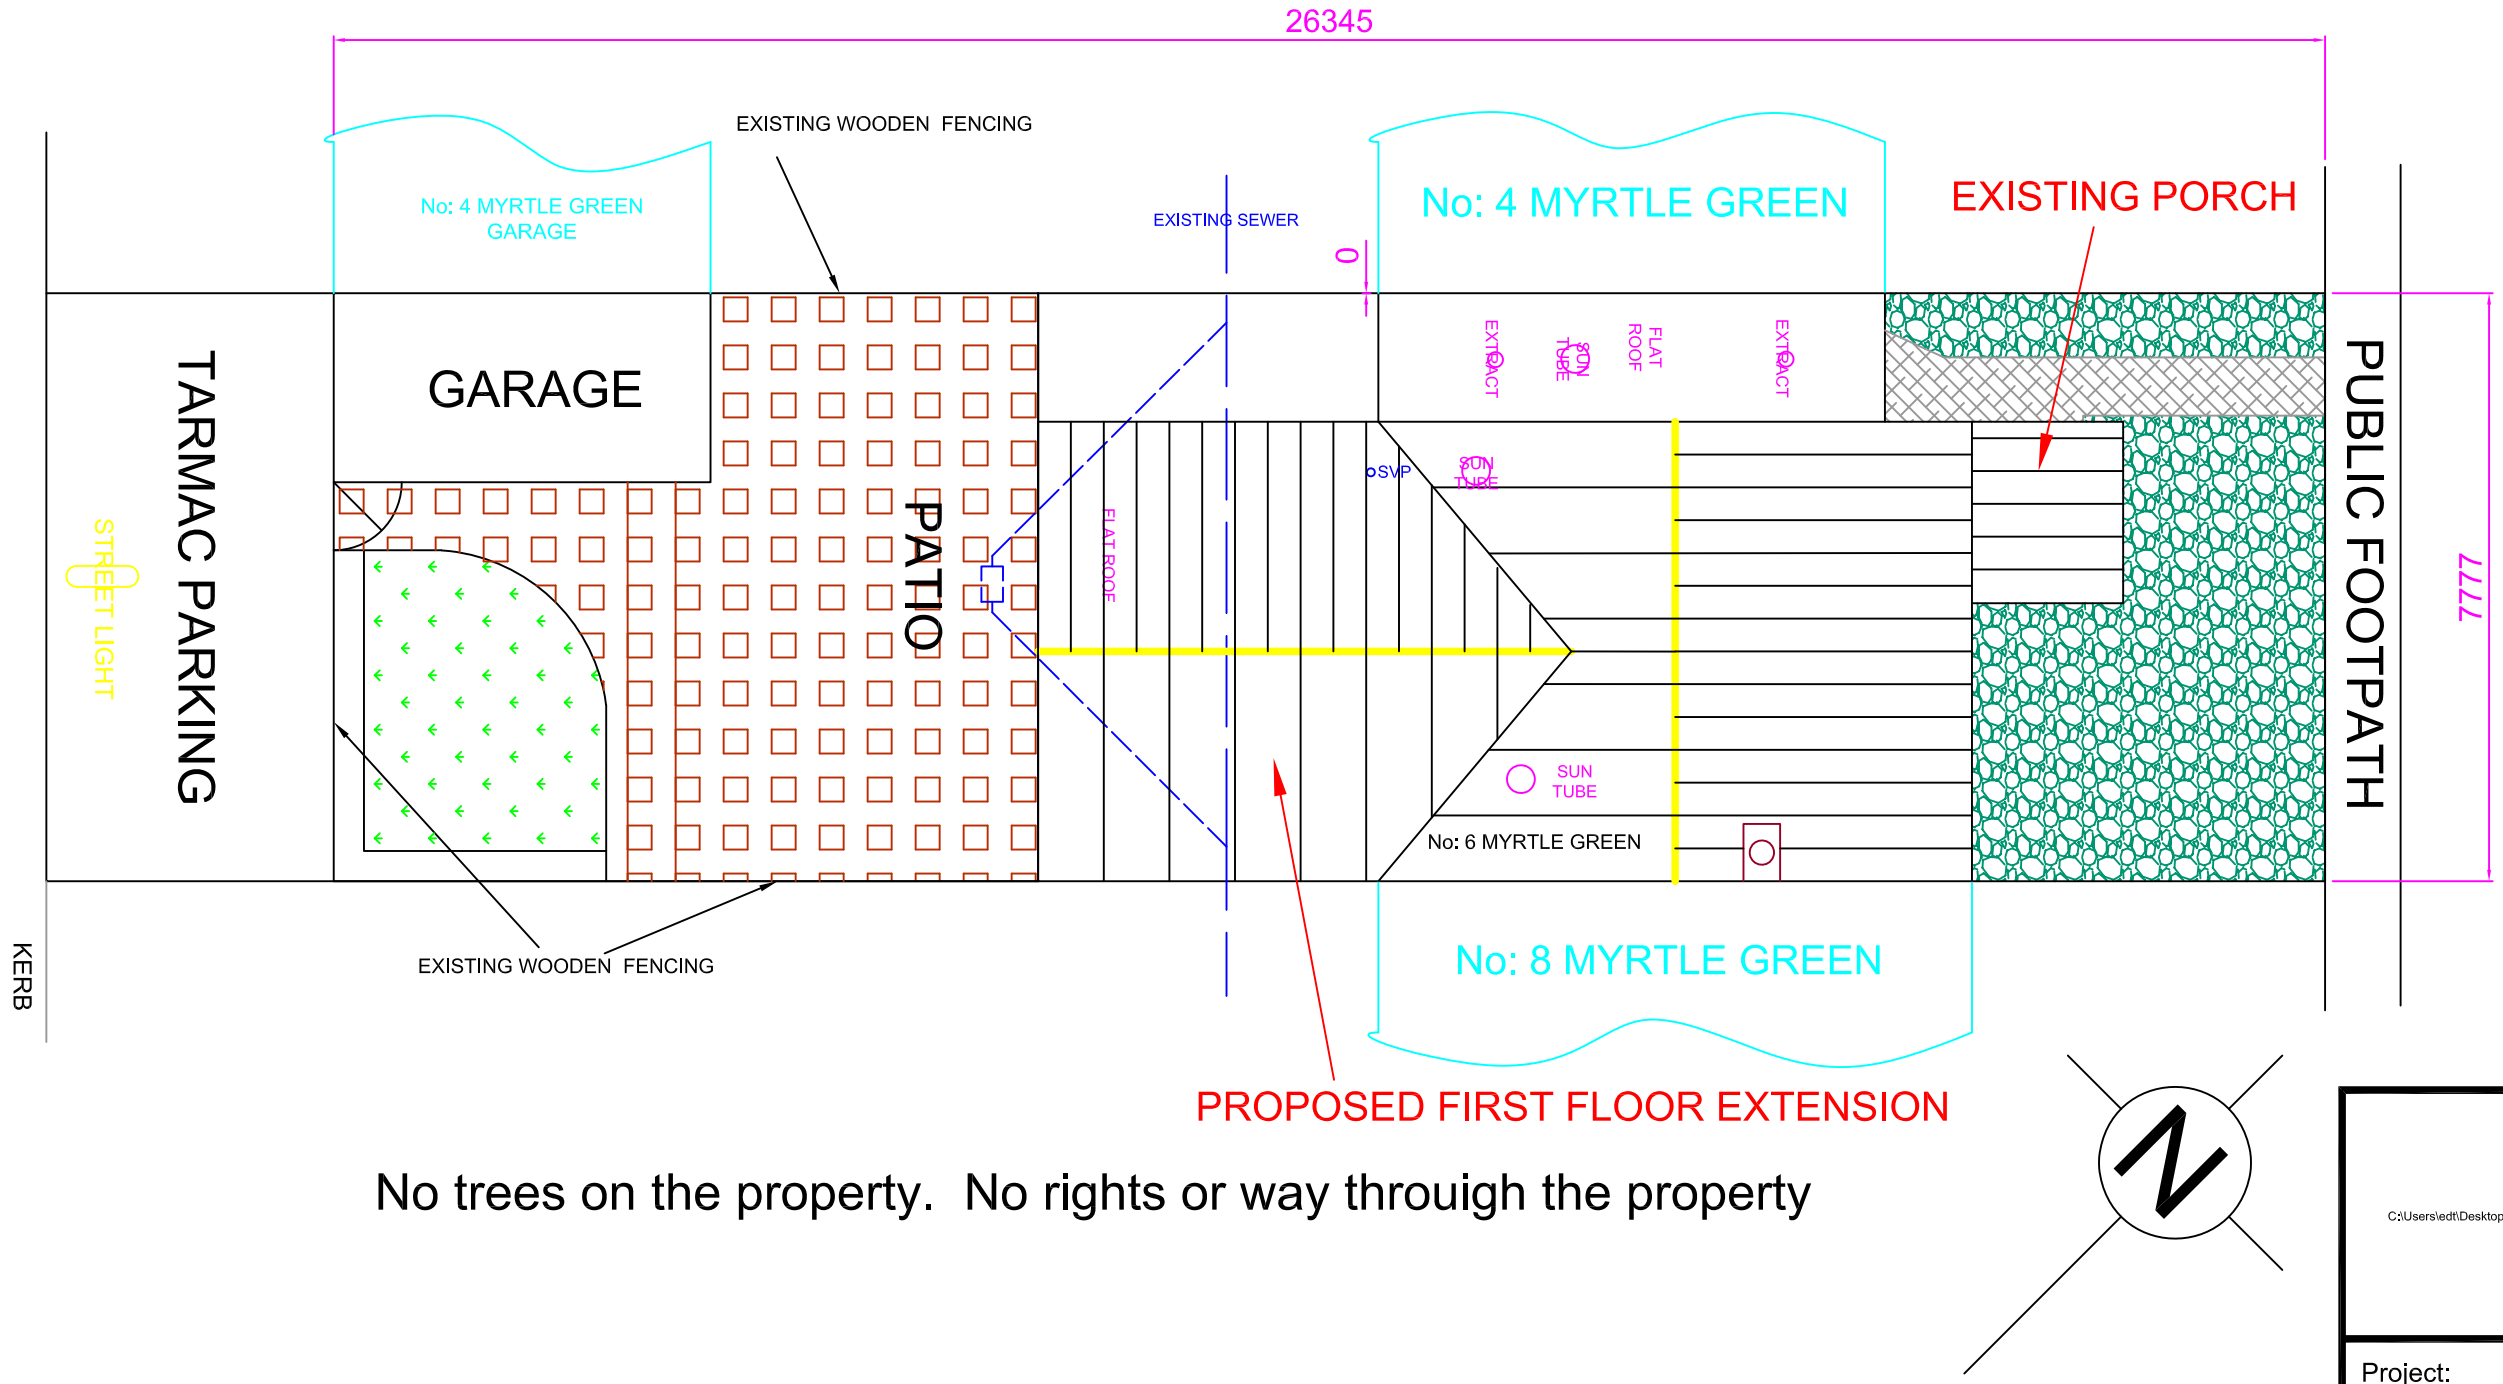


No trees on the property. No rights or way throuigh the property

C:\Users\edt\Desktop\logo.jpg

BC Services PHE Ltd
St Ives
PE27

Project:
6 Myrlte Green, St Ives
Proposed Extension
Client: Catterick
Drawn By: Bob Catterick

Title:
Proposed Property Plan View
Issue: C

Date: 11.12.2019

Scale: 1:100 @ A3

Dwg No: BCS MG-011