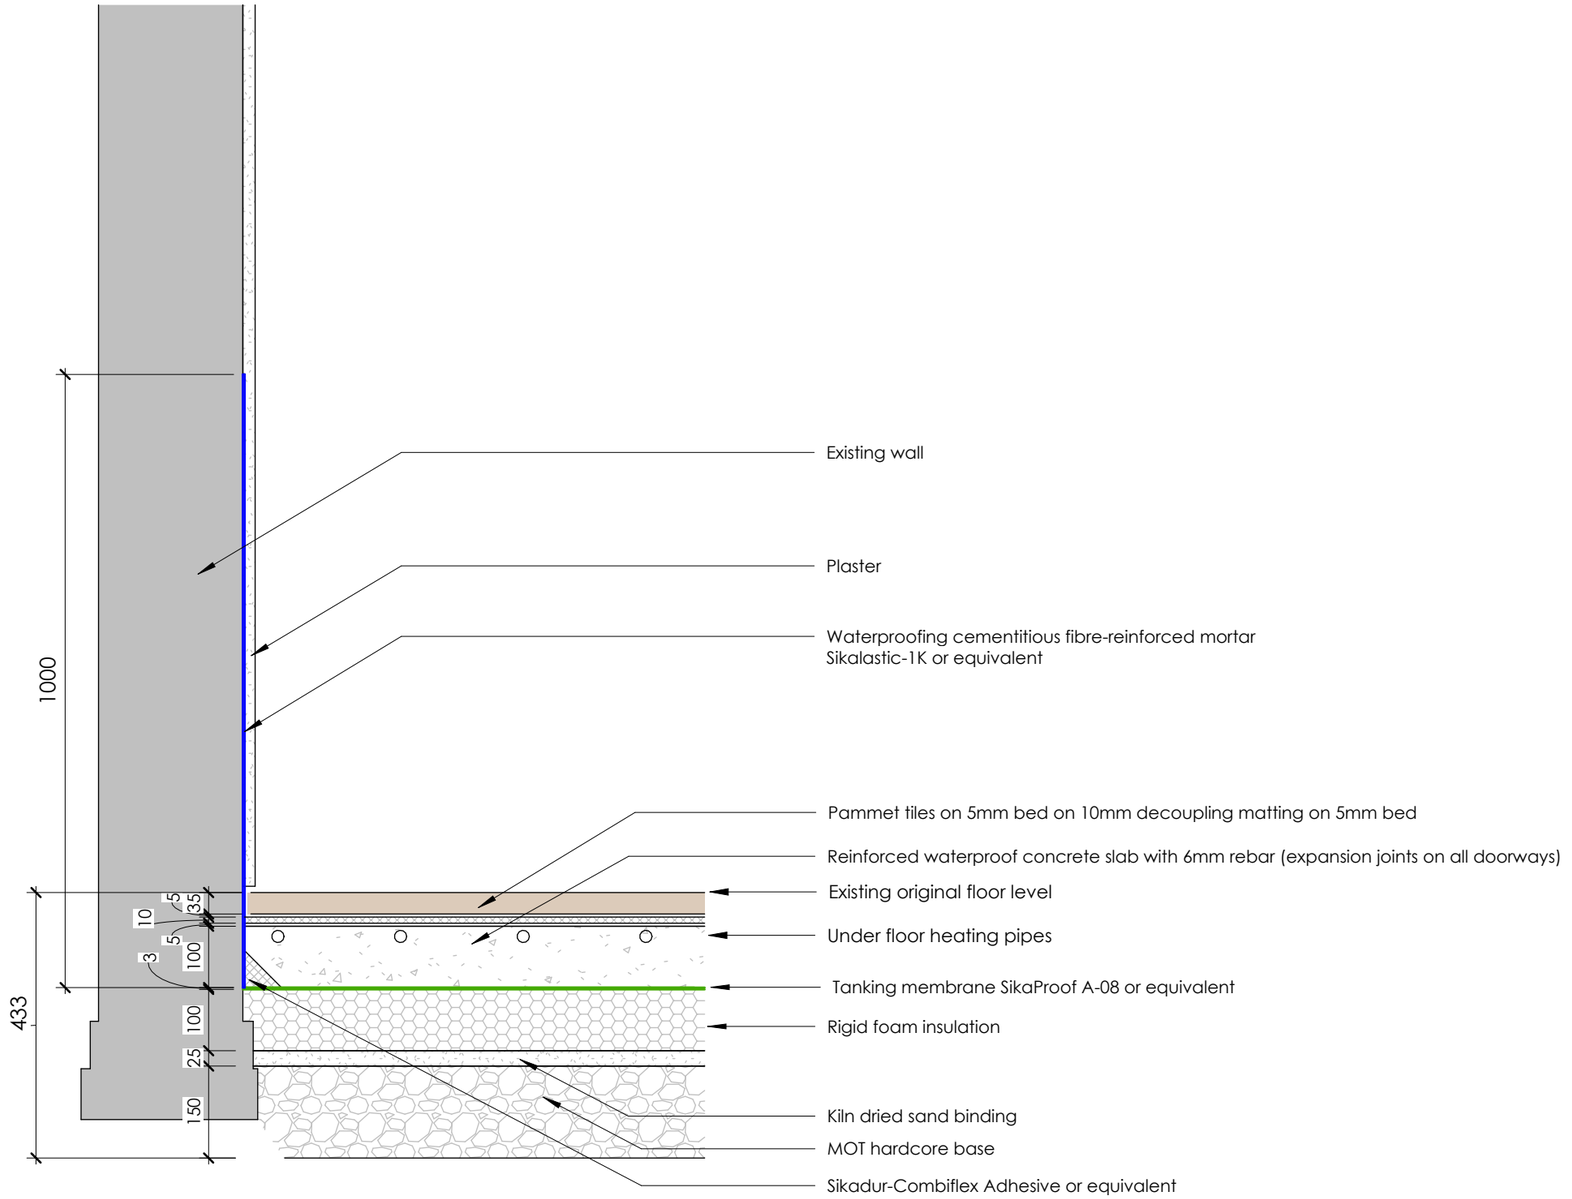

General Notes:
1. Do not scale drawings. Use figured dimensions only. EXCEPT FOR THE PURPOSES OF PLANNING.
2. All dimensions to be verified on site prior to commencement of work.
3. Any errors or omissions on drawings to be reported to ELBC in writing immediately.
4. Drawing copyright The English Listed Building Company.

Issued for: Condition Discharge

Rev	Date	Note	Init
-	-	-	-

THE ENGLISH LISTED
T: 01480 301600 E: info@englishlisted.com W: www.englishlisted.com
The English Listed Building Company, 17 West Street, St Ives, Cambridgeshire, PE27 5PL

Drawing Title:	Detail of Proposed Solid Concrete Floor
Client:	Mr Matthew Dyer
Project Number:	090
Project:	Ouse Cottage, 12 Wellington Street, St Ives, Cambridgeshire, PE27 5AZ

Date:	12/02/25
Scale:	1 : 10
Paper Size:	A3
Drawn / Checked:	JR / FS

Drawing Number: 270
Revision :