

EXISTING

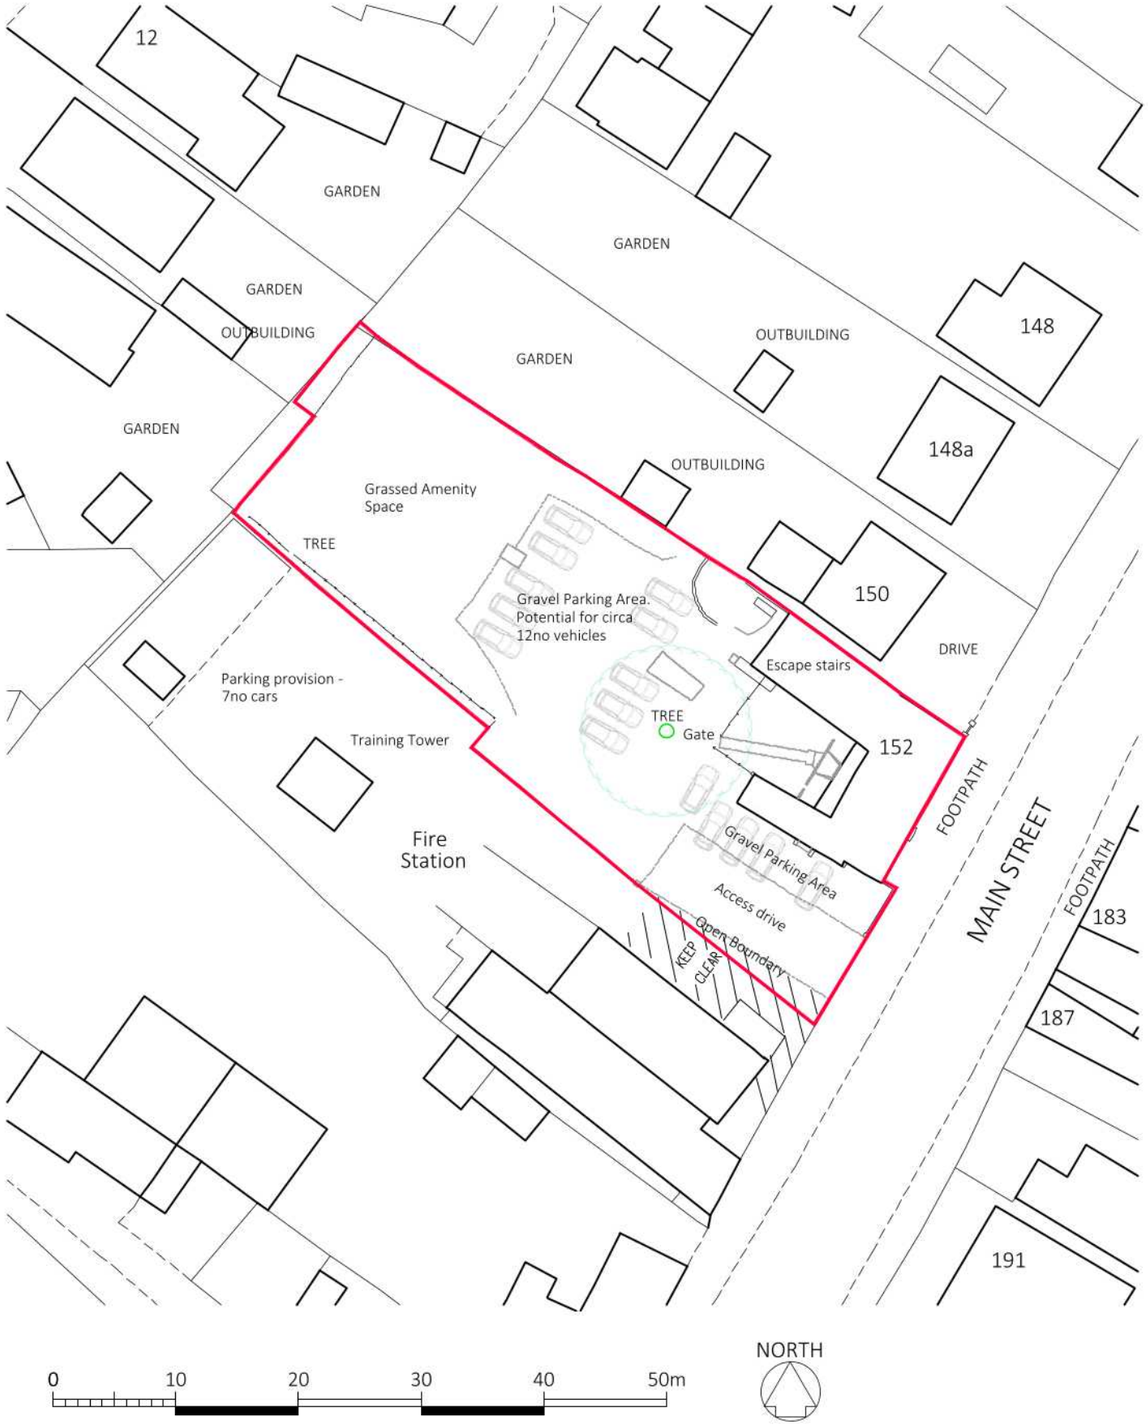

PROPOSED

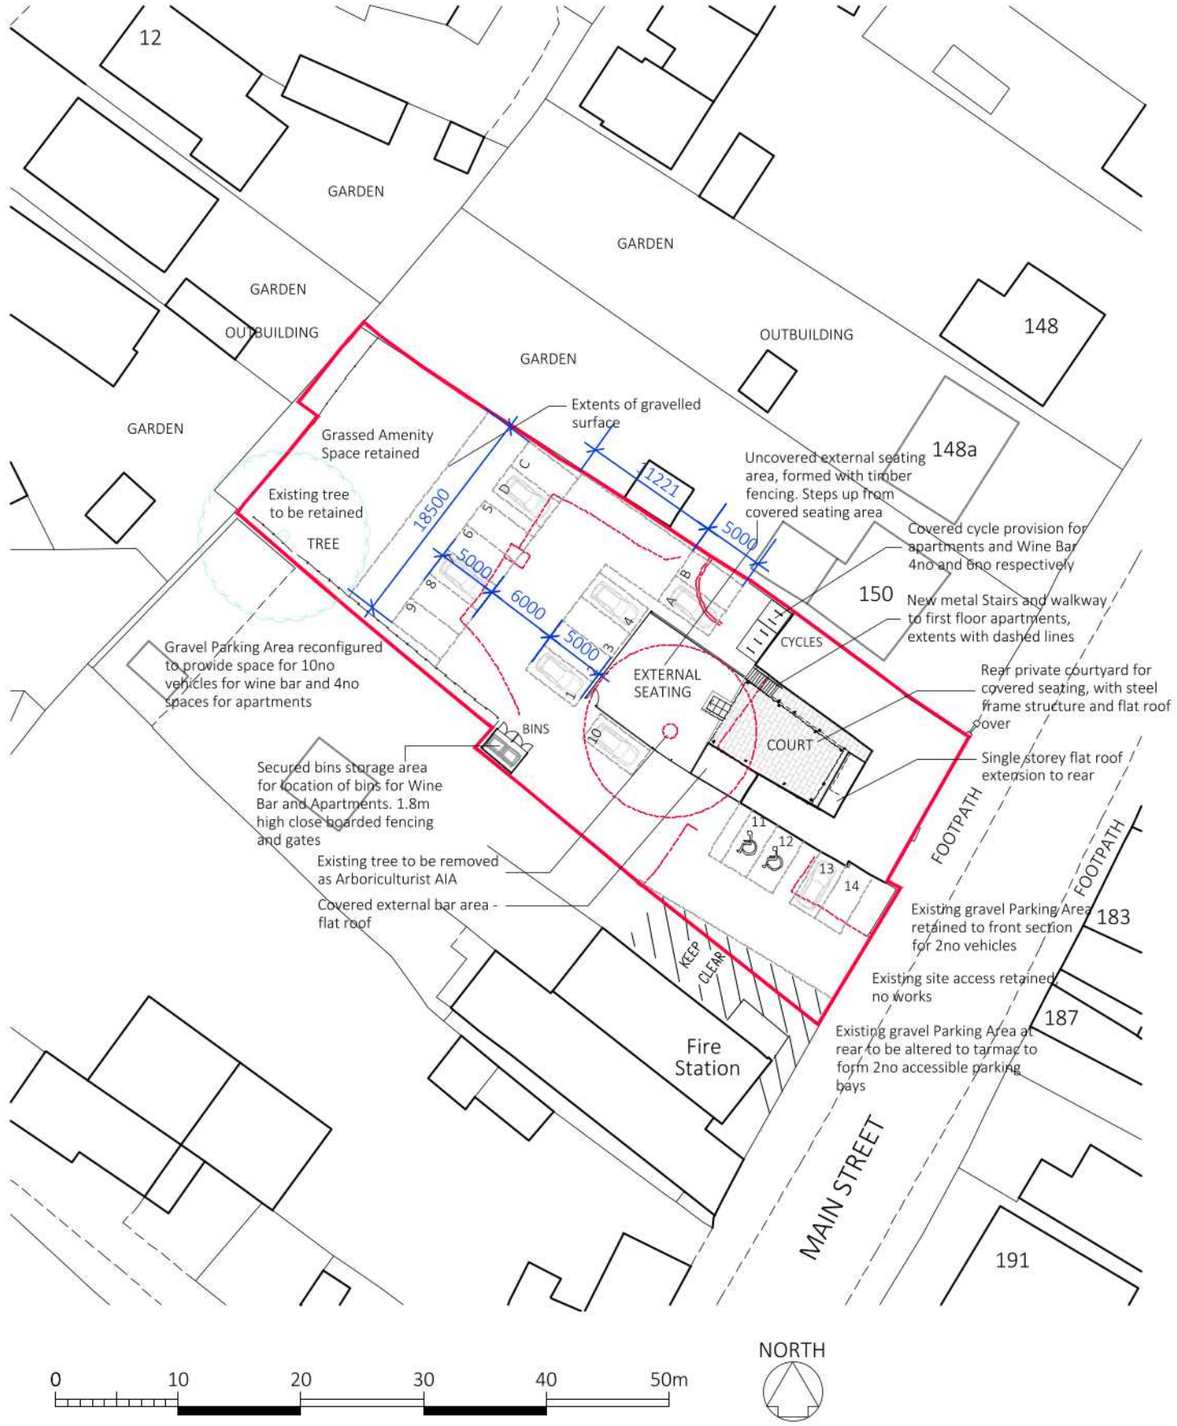

REVISION B	ARBO: Tree removed	CRB 12/02/25
REVISION A	CLIENT: External seating area. site layout geenrally (bins, cars, cycles)	CRB 05/11/24

CONVERSION AND INTERNAL ALTERATIONS
LANCASTER CLUB, 152 MAIN ST, YAXLEY
EXISTING & PROPOSED SITE PLAN

Scale: 1:500@A43 Date: 10/21
Drawn: CRB Dwg No: 21036/PL02B

PDG ARCHITECTS LTD
1 Eaglethorpe Barns,
Eaglethorpe, Warmington,
Peterborough, PE8 6TJ
T: 01733 371000
E: design@pdgarchitects.co.uk
W: www.pdgarchitects.co.uk

© 2021 PDG Architects Ltd. All rights reserved. This drawing remains the property of PDG Architects Ltd at all times and may not be reproduced or copied in whole or in part without their written consent