
DO NOT SCALE FROM DRAWING.

If you require clarification of any dimensions please contact:
Mclean Architectural Limited

NOTE:
When printing from PDF, ensure print scaling is set to none.
(File — Print — Page Handling — Page Scaling — None)

A2 SHEET

N

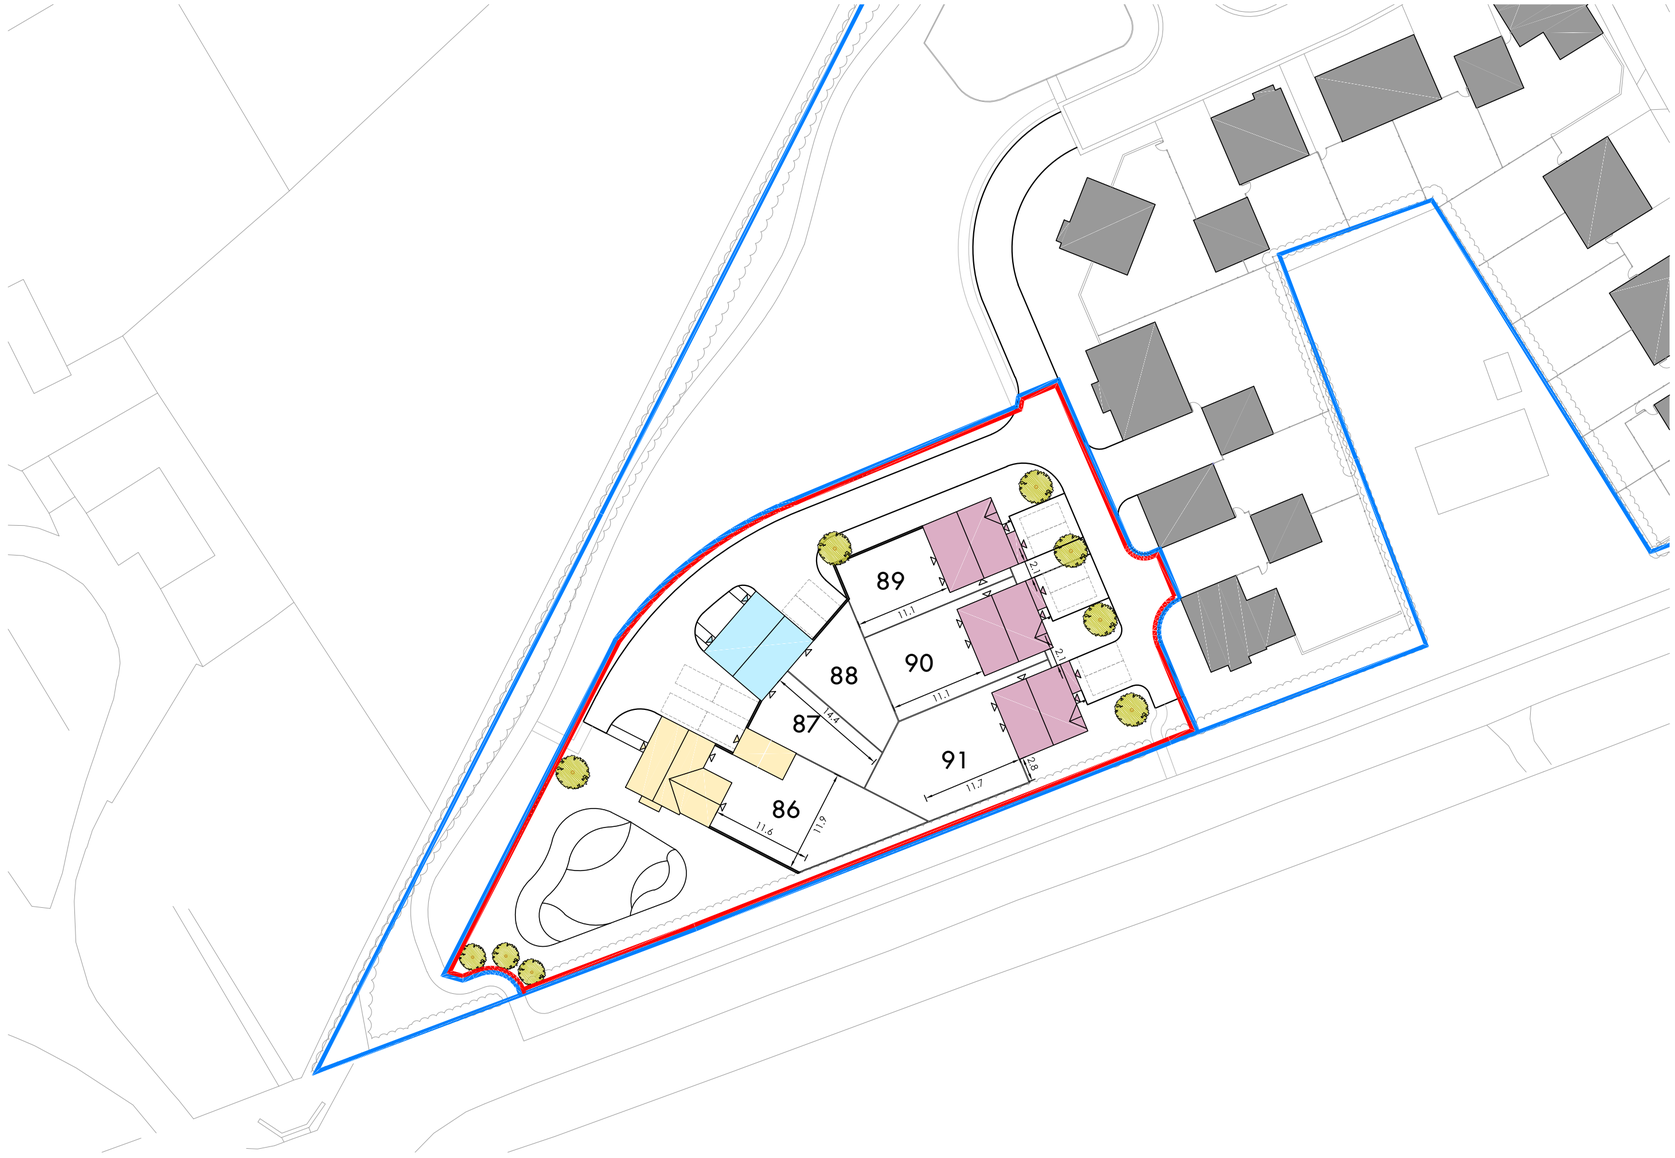

LEGEND

- House Type Clarance — 1 No.
- House Type Goodridge — 3 No.
- House Type Hardwick — 2 No.

Total: 6 No.

-5m 0m 5m 10m 15m 20m 25m
Scale Bar 1:500

PLANNING ISSUE

rev	date	by	description
B	20/12/2019	CJ	Habitat pond added.
A	04/09/2019	CJ	Layout updated following urban designer officer comments and road configuration agreement with highways

MCLEAN ARCHITECTURAL
Unit 6
Chancers Farm
Fossetts Lane
Fordham
Colchester
Essex
CO6 3NY
Tel 01206 241809
studio@mcleanarchitectural.co.uk
www.mcleanarchitectural.co.uk

client: LINDEN HOMES EASTERN

project: Glebe Farm,
Sawtry, Huntingdon
Cambridgeshire

drawing title: Block Plan

scale: 1:500
drawn by: CJ
date: May 2019
checked: SMc
drawing no: 1455-P2/02
revisions: B

This drawing should not be copied or reproduced in whole or in part, nor used in conjunction with any project with or without permission and remains the copyright of Mclean Architectural Limited

CIAT Registered Practice