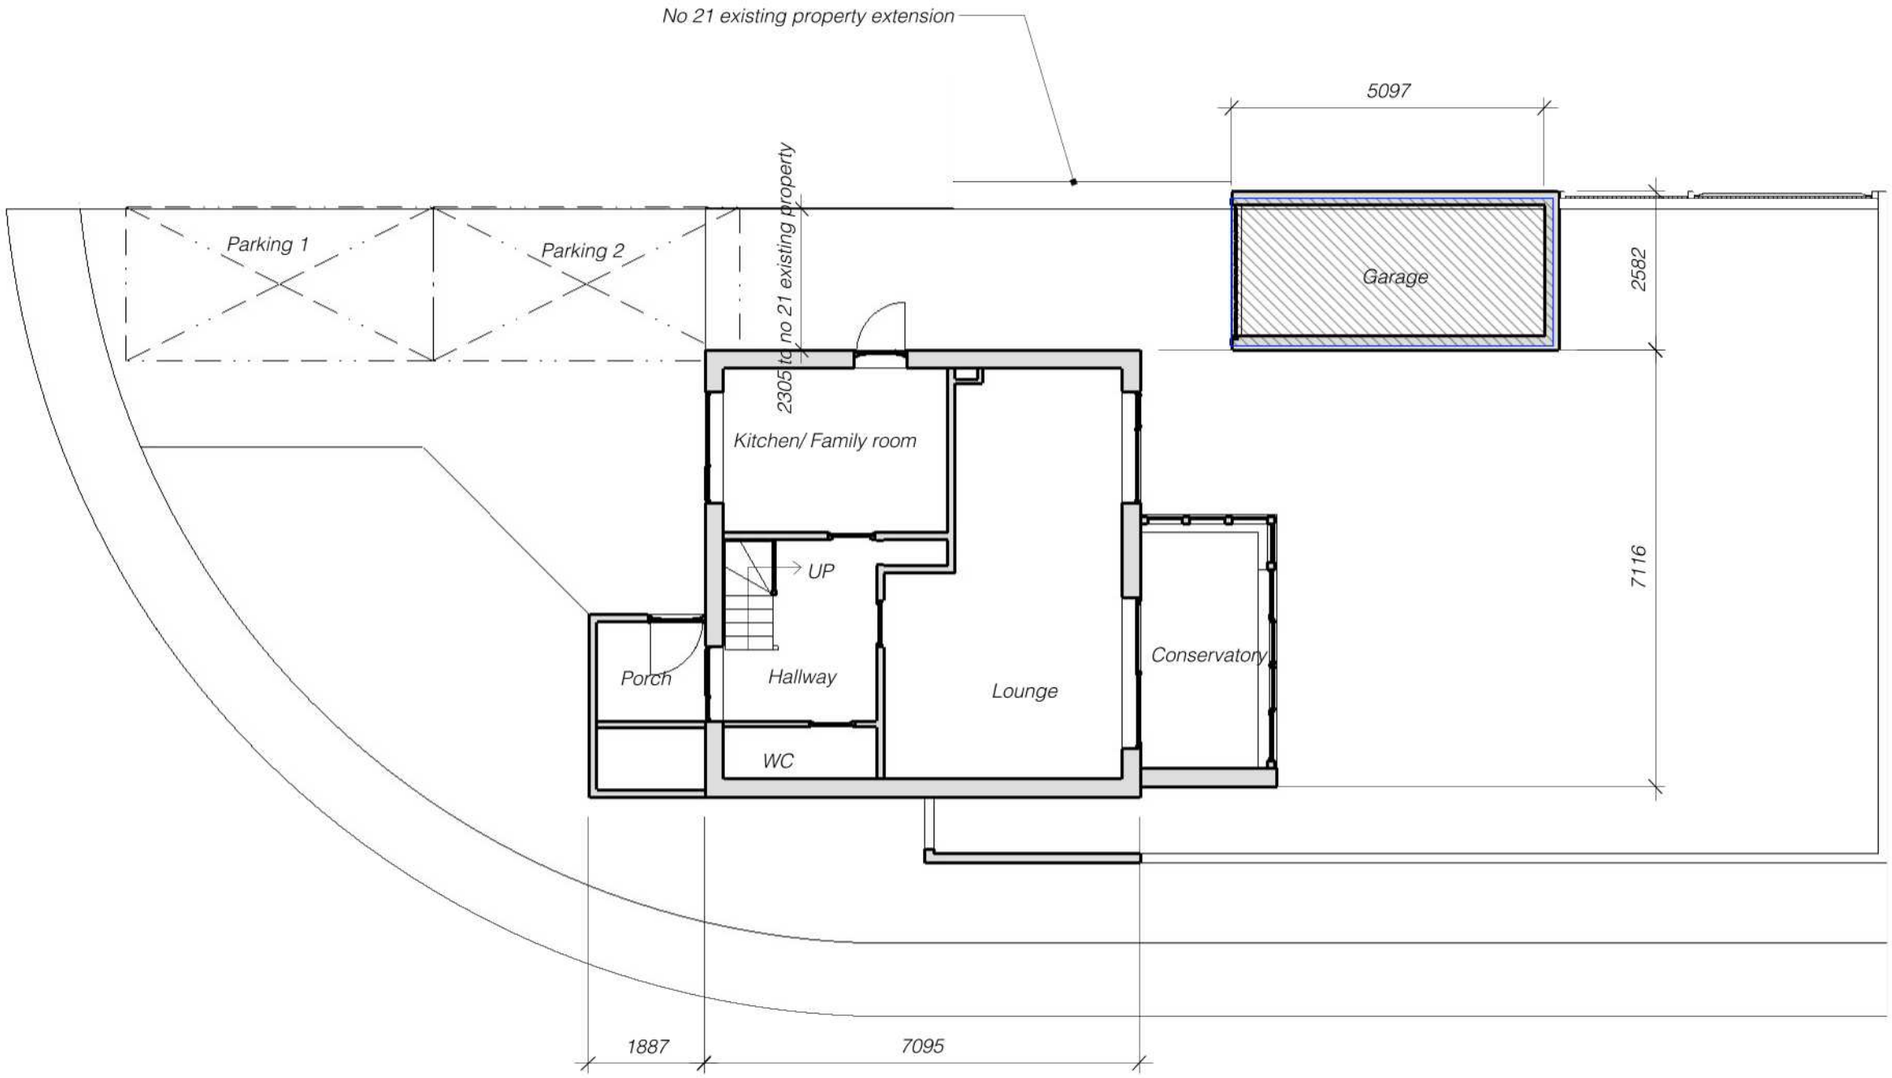


Plan view Ground Floor - dimensions

A
02

N

Scale 1:100 @ A3

Existing Plans

appropriate
DESIGN SOLUTIONS

13 St Brides Close, Milton Keynes
Bucks MK6 3EY
Tel: 01908 887572 **Mob:** 07778353203
email: chrispiggott@approdes.co.uk

Proposed extension at 23 Papyrus Way, Sawtry, PE28 5TY

REVISIONS		
	MM/DD/YY	REMARKS
1	__/__/__	...
2	__/__/__	...
3	__/__/__	...
4	__/__/__	...
5	__/__/__	...

02
27102024
SK1