© COPYRIGHT - ALL DOCUMENTS AND DRAWINGS PREPARED BY IAN WATERS DESIGN LTD. REMAIN THE PROPERTY OF THE CREATOR AND MAY NOT BE REPRODUCED WITHOUT CONSENT.


DRAWING NOTES :

DIMENSIONS : ARE TO BE VERIFIED ON SITE, CRITICAL DIMENSIONS TO BE CHECKED PROIR TO ANY WORKS.


BELOW GROUND SERVICES : GAS/ELECTRIC UTILITY ROUTES, SURFACE WATER, FOUL DRAINAGE ROUTES AND MANHOLE LOCATIONS AS DRAWN ARE INDICATIVE ONLY, ALL TO BE CHECKED / CONFIRMED ON SITE.



WEST SIDE ELEVATION

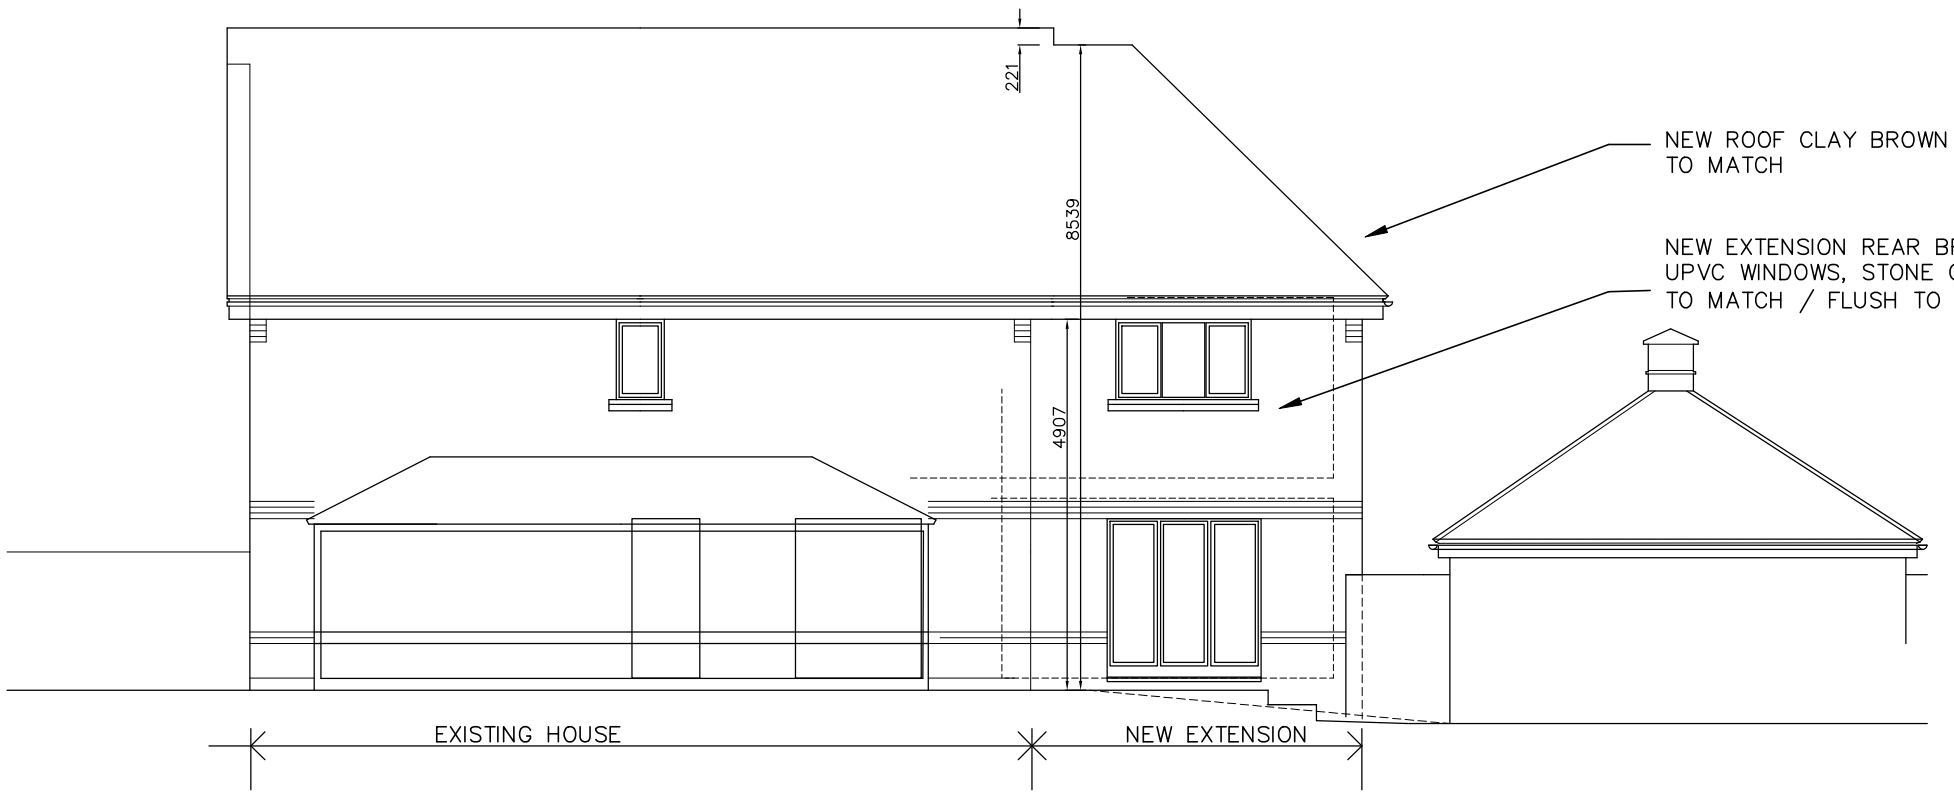

SOUTH REAR ELEVATION
Scale 1:100

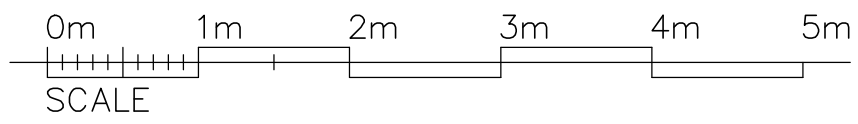

IAN WATERS - Architecture
St Ives, Cambridgeshire. 01480 464777 ian.waters77@btinternet.com

AS PROPOSED – ELEVATIONS

51 PITFIELD CLOSE, FENSTANTON, CAMBRIDGESHIRE PE28 9FE

FOR Mr & Mrs Fernandez

Date	OCT 2024
Scale	1:100(A3)
Status	..
Drawing No	0292/301