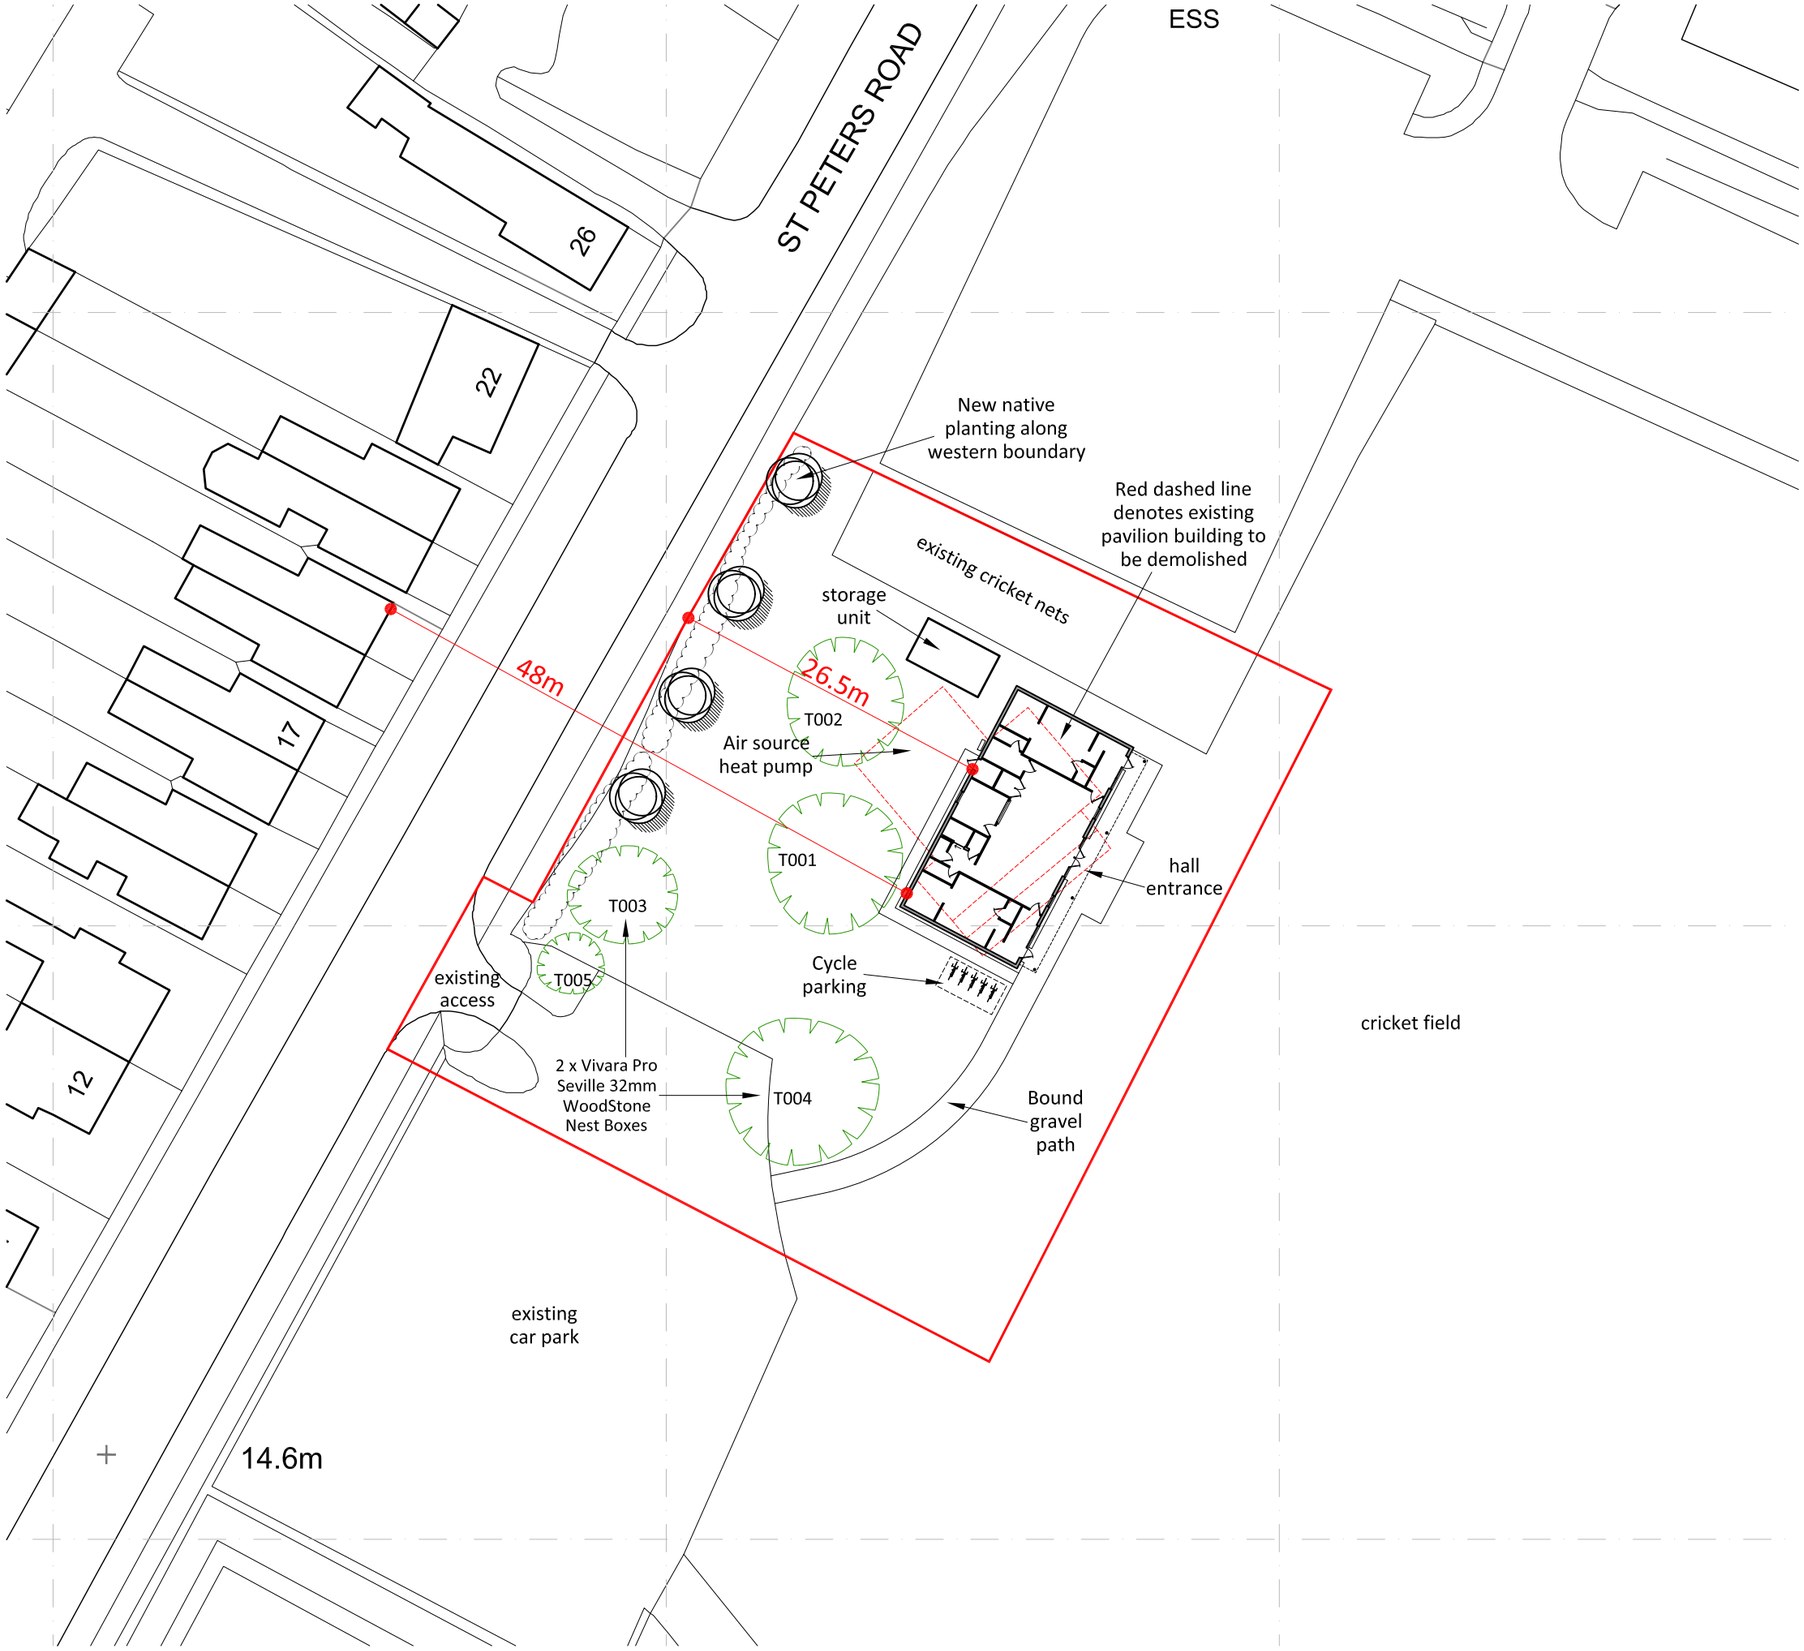



North:

**OXFORDSHIRE**
46 South Bar Street
Banbury
Oxfordshire
OX16 9AB
T. 01295 709247
M. 07786 918682

**YORKSHIRE**
3 New Street
York
Yorkshire
YO1 8RA
T. 01904 848868
M. 07706 801879

General Notes:

- This drawing is copyright (C). The reproduction of this drawing is expressly prohibited by Walker Graham Architects Limited.
- Dimensions and conditions shall be verified on site. Any discrepancies between this drawing and site conditions shall be brought to the attention of Walker Graham Architects Limited for resolution prior to placing orders or construction.
- This drawing should not be scaled.

Walker Graham Architects Limited 2021.

1:2500 - 1:1250 - 0m 20m 40m 60m 80m 100m / 0m 10m 20m 30m 40m 50m

1:200 - 1:100 - 0m 2m 4m 6m 8m / 0m 1m 2m 3m 4m

1:50 - 1:25 - 0m 0.4m 0.8m 1.2m 1.6m 2m / 0m 0.2m 0.4m 0.6m 0.8m 1m

| Rev | Date | Notes |
|---|---|---|
| K | 07.03.25 | Planning update |
| K | 29.01.25 | Planning re-position |
| J | 08.11.24 | Dimensions added |
| H | 18.10.24 | Minor updates |
| G | 18.09.24 | Client re-design |
| F | 05.09.24 | Client re-design |
| E | 26.07.24 | Client re-design |
| D | 19.04.24 | Client re-design |
| C | 15.12.23 | ECB Updates |
| B | 08.06.23 | Revised scheme |
| A | 02.02.23 | General updates |

WALKERGRAHAM architects

**Project:**
CRICKET PAVILION
ST PETERS ROAD, HUNTINGDON

**For:**
HUNTINGDON TOWN COUNCIL

**Drawing:**
PROPOSED SITE LAYOUT

**Drawing scale:** 1:500 at A3

**Drawing date:** DECEMBER 2022

**Drawing no.** WG1210-011

**Revision** L

www.walkergraham.co.uk
Email: architecture@walkergraham.co.uk