

Copyright of this drawing is the property of SK-Architecture ltd. It must not be reproduced or amended nor used in the execution of any works whether in conjunction with the proposed works for which it is prepared or otherwise without the express consent in writing of SK-Architecture ltd.


For information only DO NOT SCALE

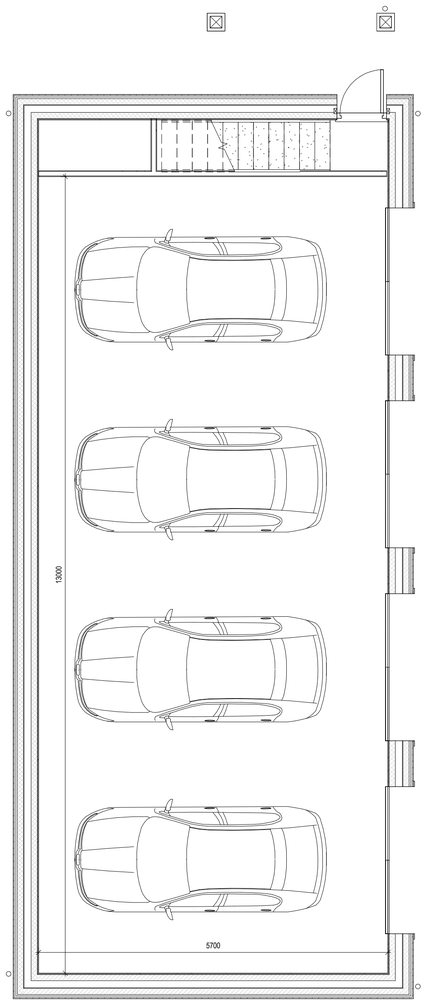

1. GROUND FLOOR PLAN
1 : 50

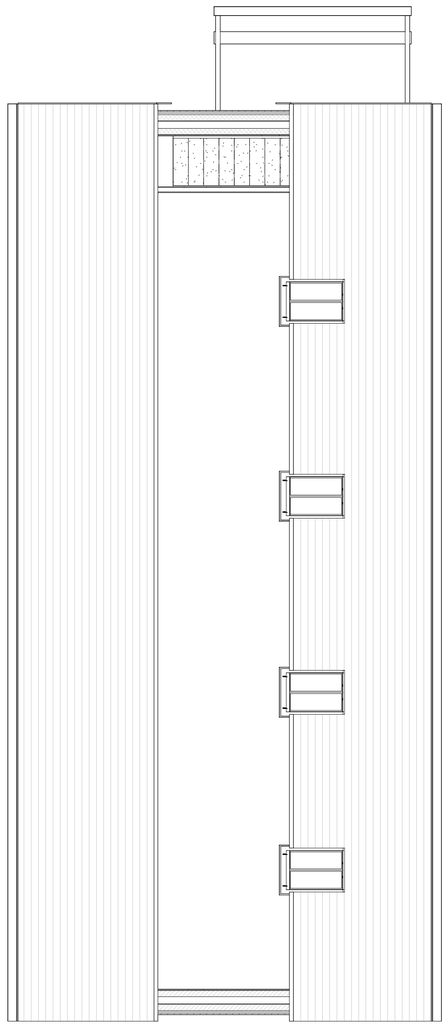

2. FIRST FLOOR PLAN
1 : 50

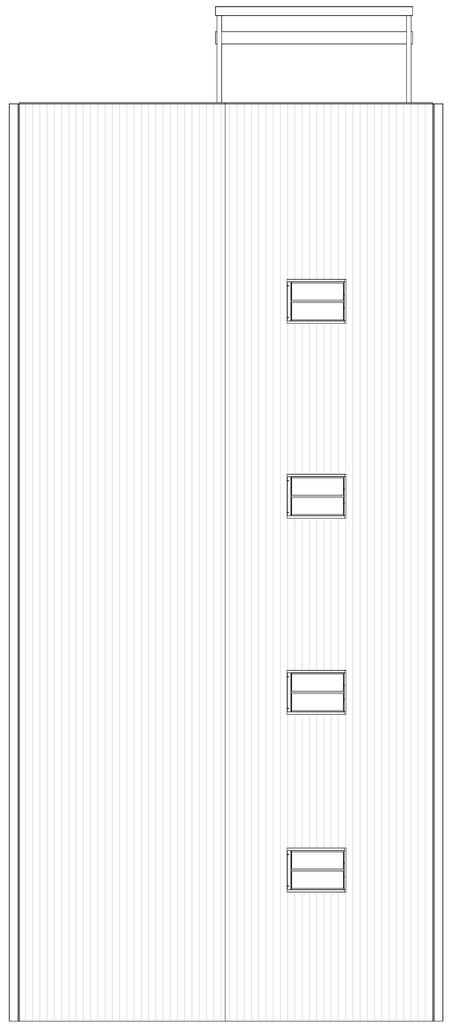

3. SECOND FLOOR PLAN
1 : 50

SCALE 1 : 50
SCALE 1 : 1

0m 0.5m 1m 2m 3m 4m 5m
0m 10mm 20mm 40mm 60mm 80mm 100mm

DETAILED DESIGN

Revision	Description	Date
A01	Issued for Comment	14/05/2025

[redacted]

Client
Mr and Mrs Bostock

Project
Water End, Alwalton

Drawing
Outbuilding Floor Plans as Proposed.

Scale	Date
1 : 50 @ A1	14/05/2025

Project No.	Drawing No.	Revision
189	SKA AN 08 90 01	A01