
Copyright of this drawing is the property of SK-Architecture ltd. It must not be reproduced or amended nor used in the execution of any works whether in conjunction with the proposed works for which it is prepared or otherwise without the express consent in writing of SK-Architecture ltd.


For information only DO NOT SCALE

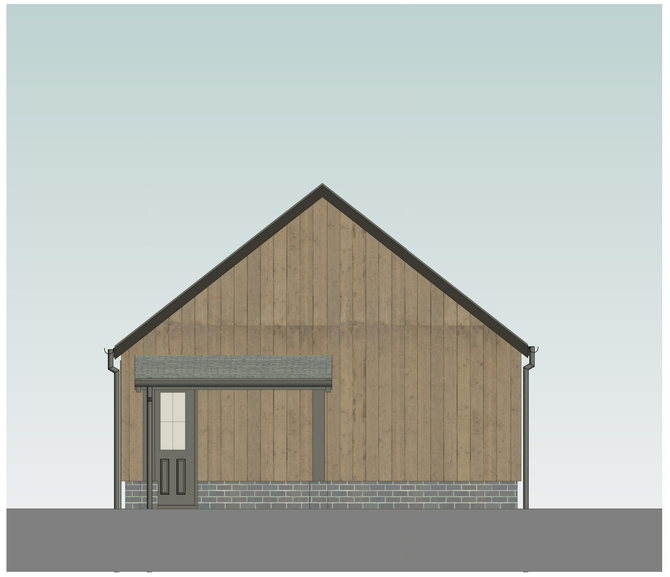


1. Front Elevation.
1 : 50



2. Side Elevation.
1 : 50

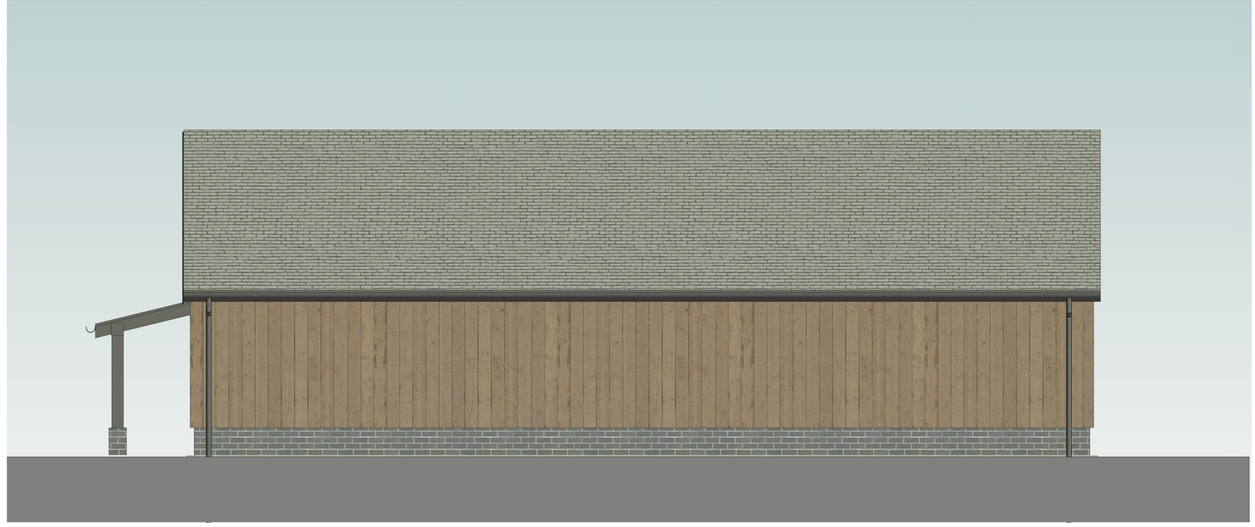

3. Rear Elevation.
1 : 50

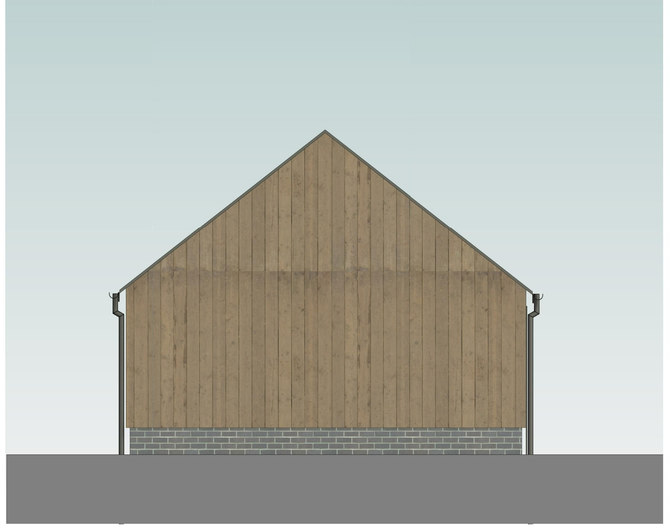

4. Side Elevation 2.
1 : 50

SCALE 1 : 50
SCALE 1 : 1

0m 0.5m 1m 2m 3m 4m 5m
0m 10mm 20mm 40mm 60mm 80mm 100mm

DETAILED DESIGN

Revision	Description	Date
A01	Issued for Comment	14/05/2025

Client
Mr and Mrs Bostock

Project
Water End, Alwalton

Drawing
Garage Outbuilding Elevations as Proposed

Scale	Date
1 : 50 @ A1	14/05/2025

Project No.	Drawing No.	Revision
189	SKA AN 08 90 02	A01