The How, Land to the South of Houghton Rd, Saint Ives

Design copyright is vested in the Company below from whom consent must be obtained for copying or reproducing this drawing.

Planning

N

Green Spaces Key:

- Open Green Space
- Strategic Green Space

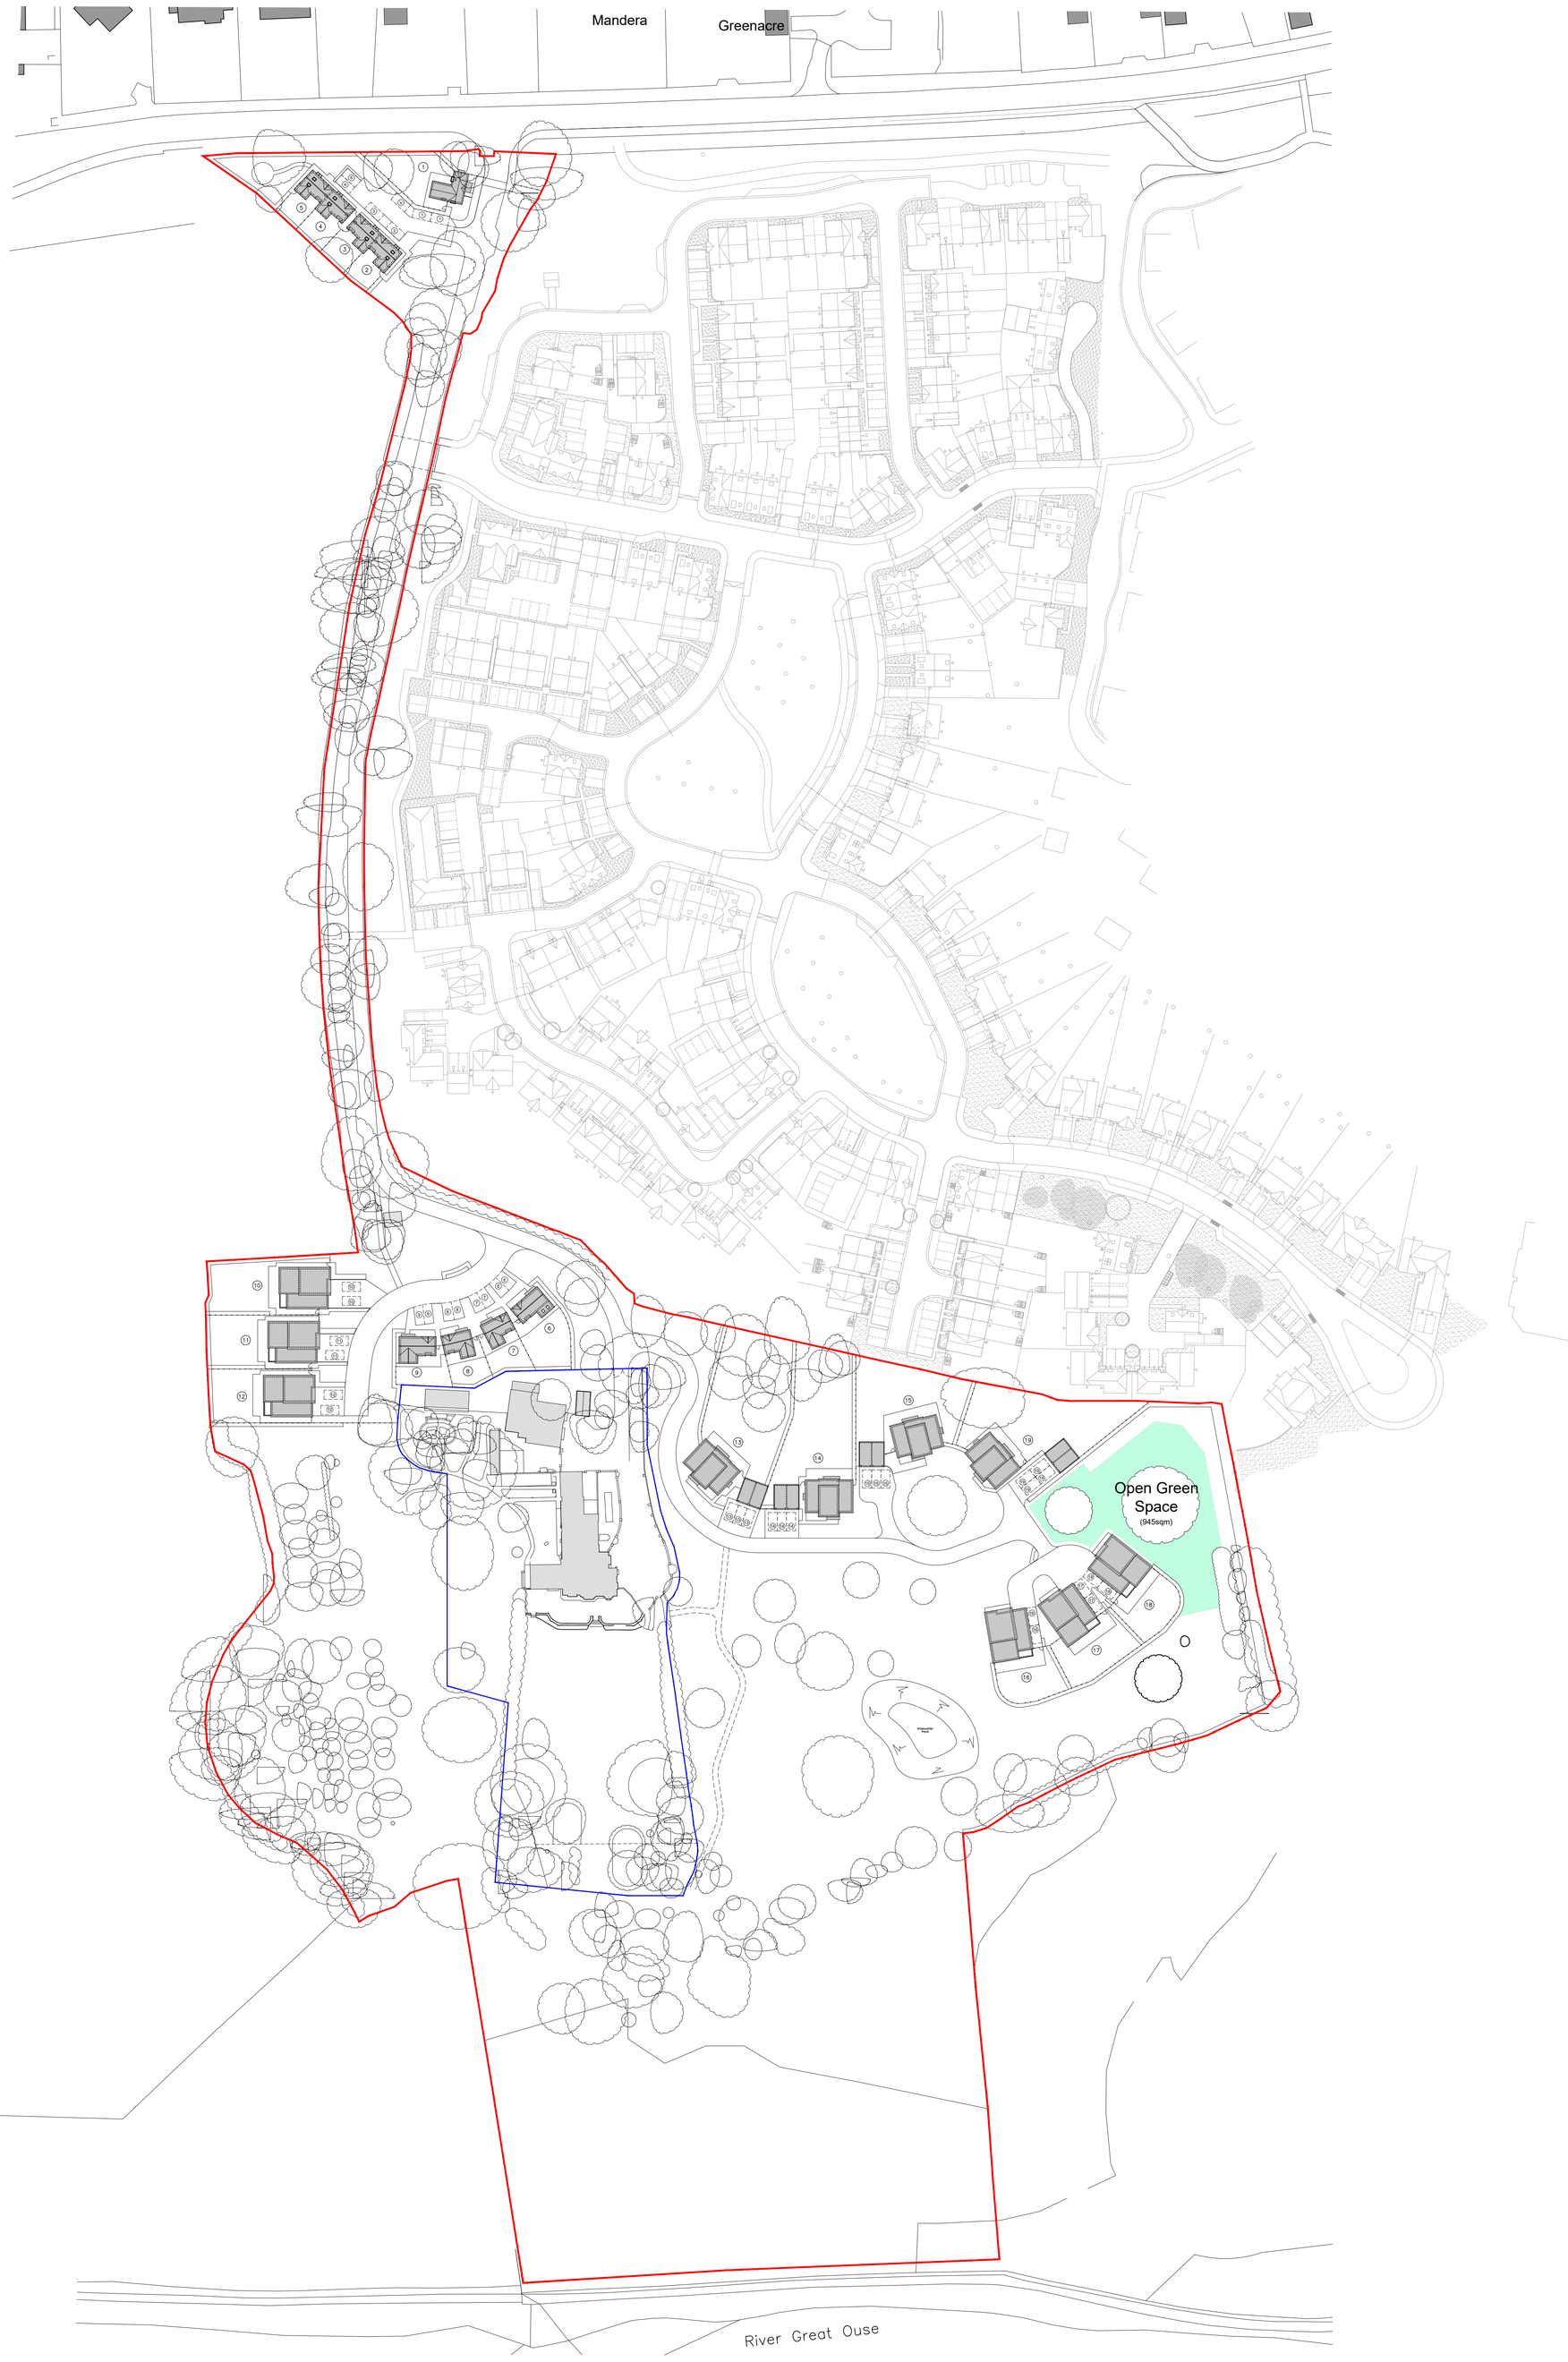

0m 20m 40m 60m

Ashby Design Limited
13 Arm & Sword Lane
Old Hatfield Herts AL9 5EH
T 01707 270 077 W www.ashbydesign.co.uk

Project: The How, Land to the South of Houghton Rd, Saint Ives

Title: Open Green Spaces Plan

Scale: 1:750 @ A0

Date: November 2024

Drawn: LS

Checked: LS

Drawing No.: 437/18/NMA/PH1/PL1011

Revision: -

Open Green Spaces Plan