

Scale 1:50 at A2 Size

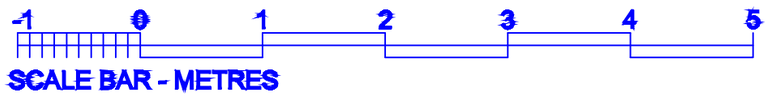


REPRODUCTION NOTICE
The drawing is the property of RAW DESIGN and must not be copied or passed to a third party, in whole or part, without prior written consent of RAW DESIGN.

NOTES:
1: The drawing is copyright ©2024
2: All dimensions to be checked and verified on site
3: All work and materials to be in accordance with the current Building Regulations and bearing with all the relevant codes of practice and where applicable the requirements of the relevant British Standards

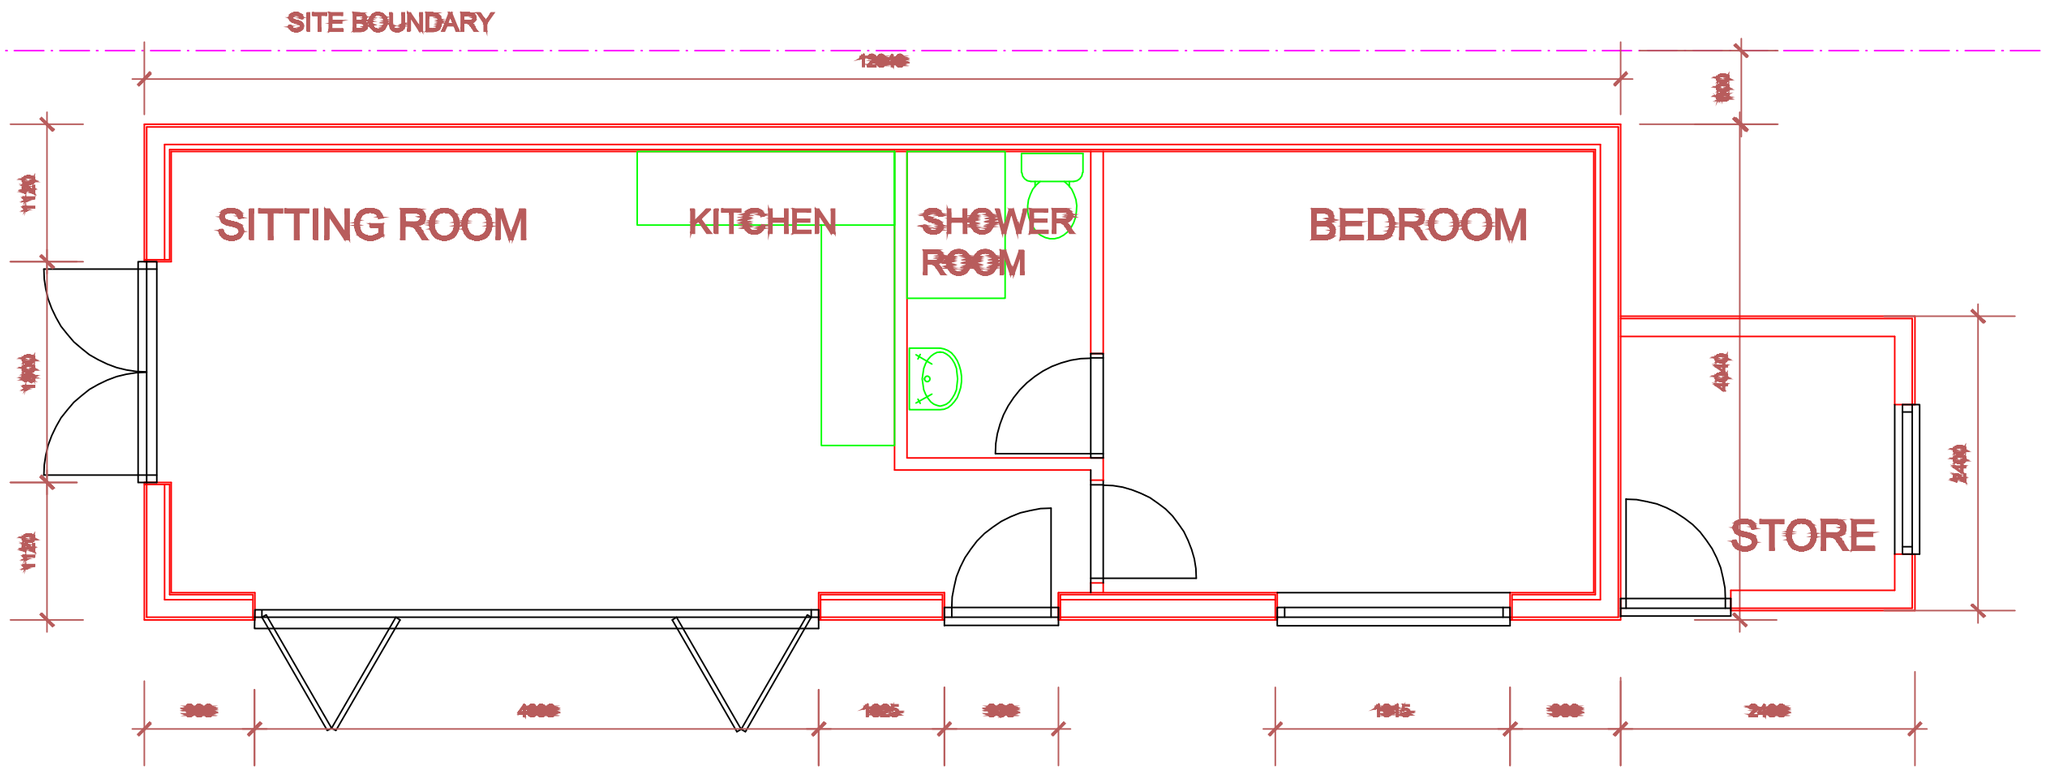

FLOOR PLAN

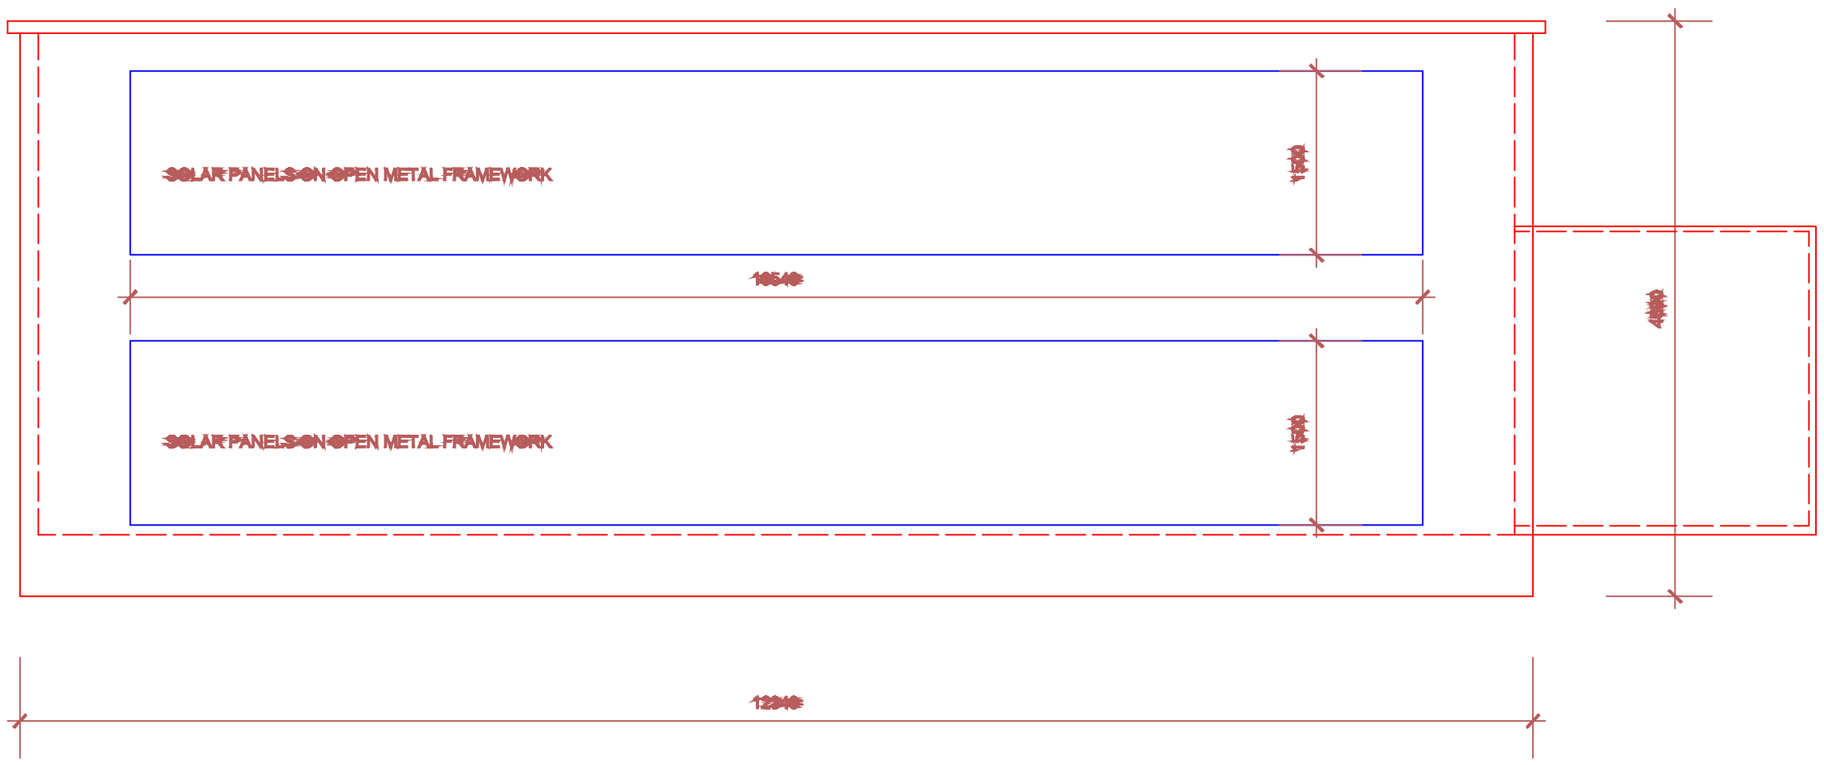

ROOF PLAN

8 DRIVERS AVENUE
HUNTINGDON
PROPOSED ANNEX

1:50
SEPTEMBER 2024
SS0924.CP01a

REV.A DECEMBER 2024 STORE ROOM ADDED TO ELEVATIONS AND PLANS