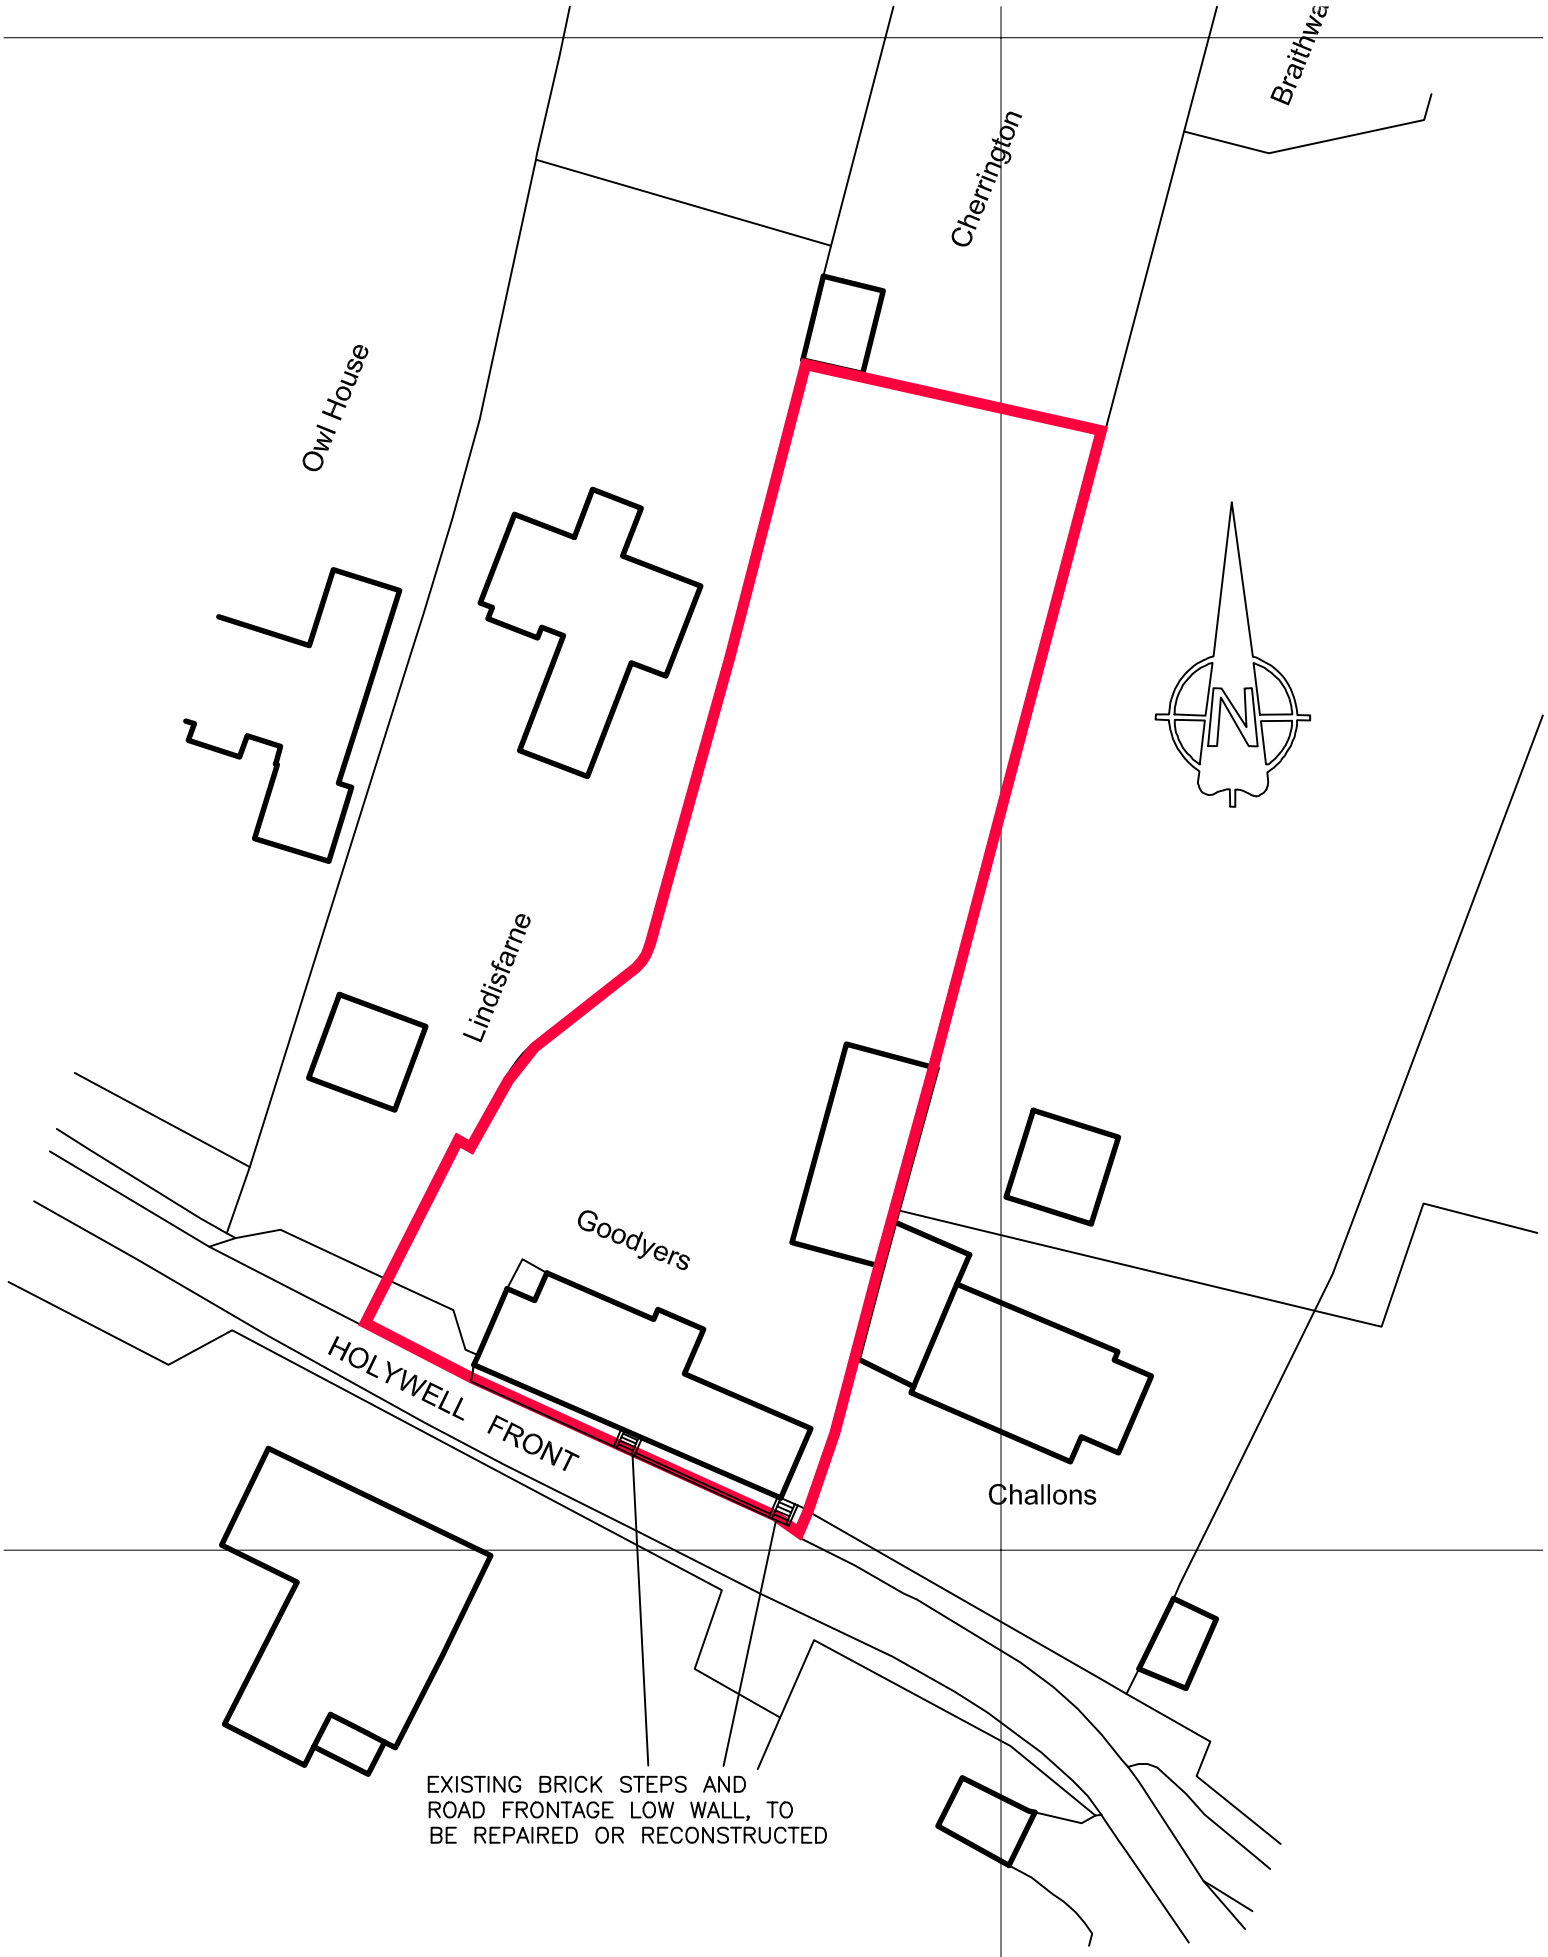


BLOCK PLAN 1:500