Russell Payne MCIAT shall have no liability to the Employer arising out of any unauthorized modification or amendment to, or any transmission, copy or use of the material, or any proprietary work contained therein, by the Employer, Other Project Team Member, or any other third party.

All dimensions are to be checked and verified on-site by the Main Contractor prior to commencement; any discrepancies are to be reported to the Contract Administrator.

This drawing is to be read in conjunction with all other relevant drawings and specifications.

Do Not Scale

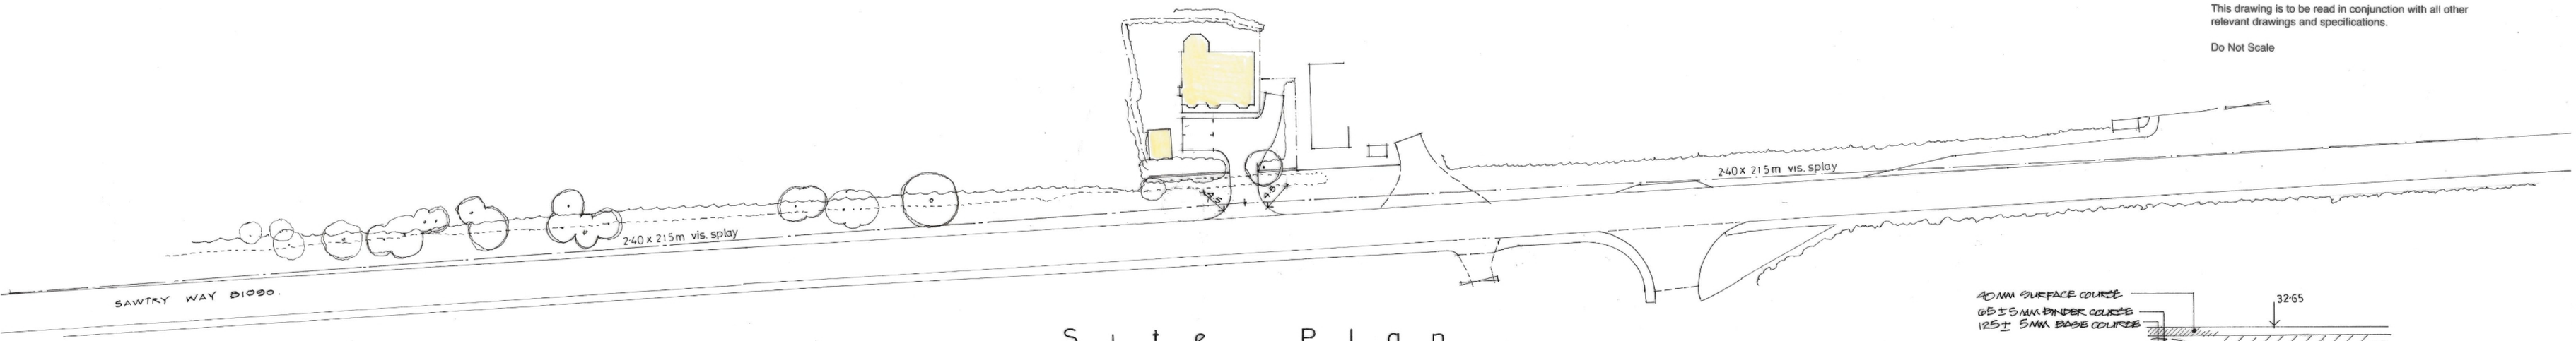

Site Plan
1:500

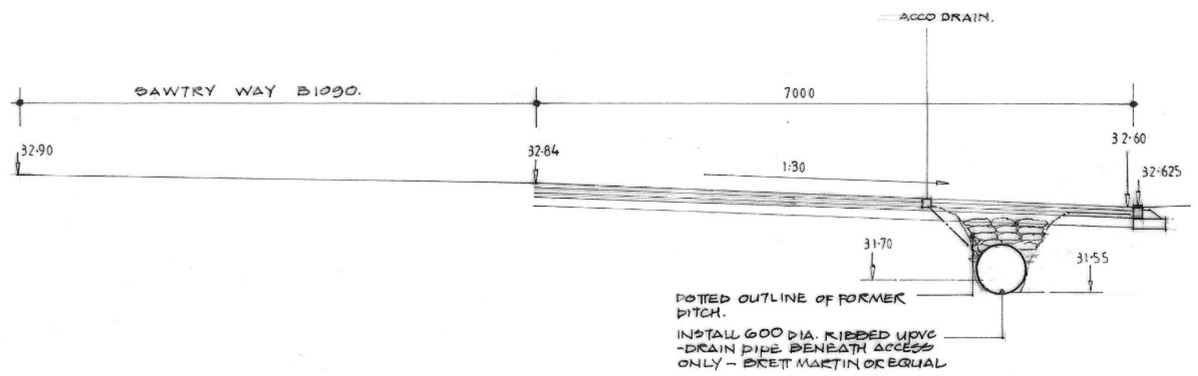

Section A - A

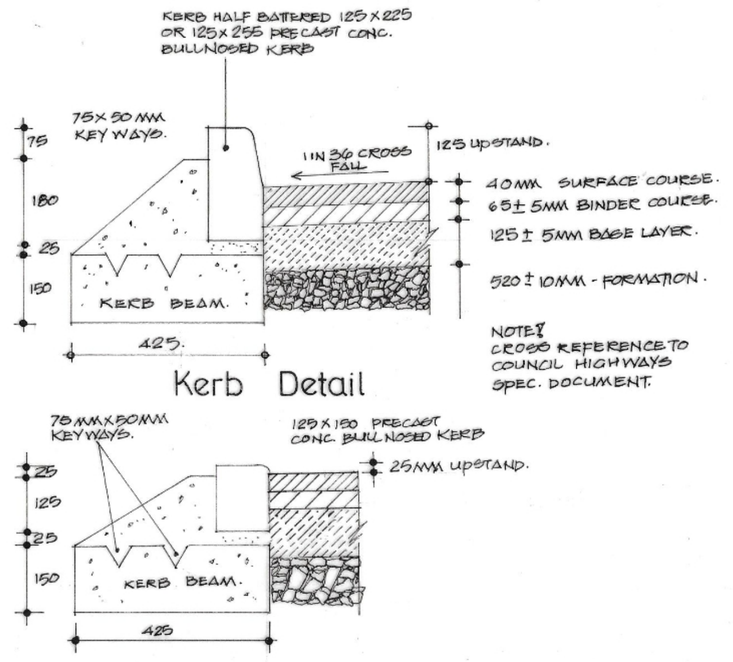

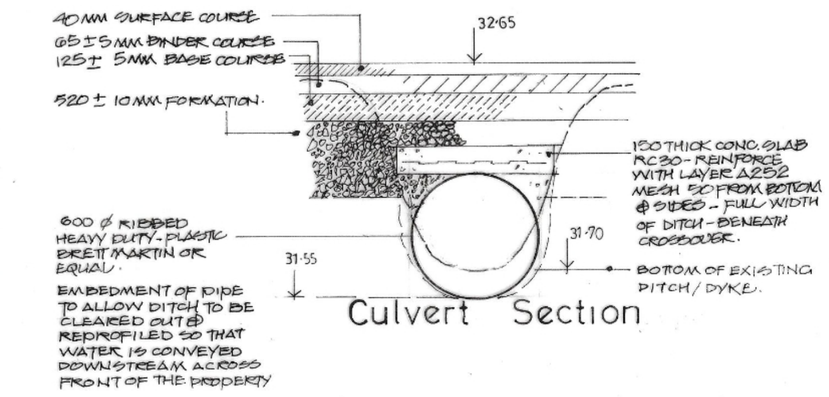

Note!

ALL WORKS TO BE CARRIED OUT BY CCC - REGISTERED APPROVED CONTRACTOR.

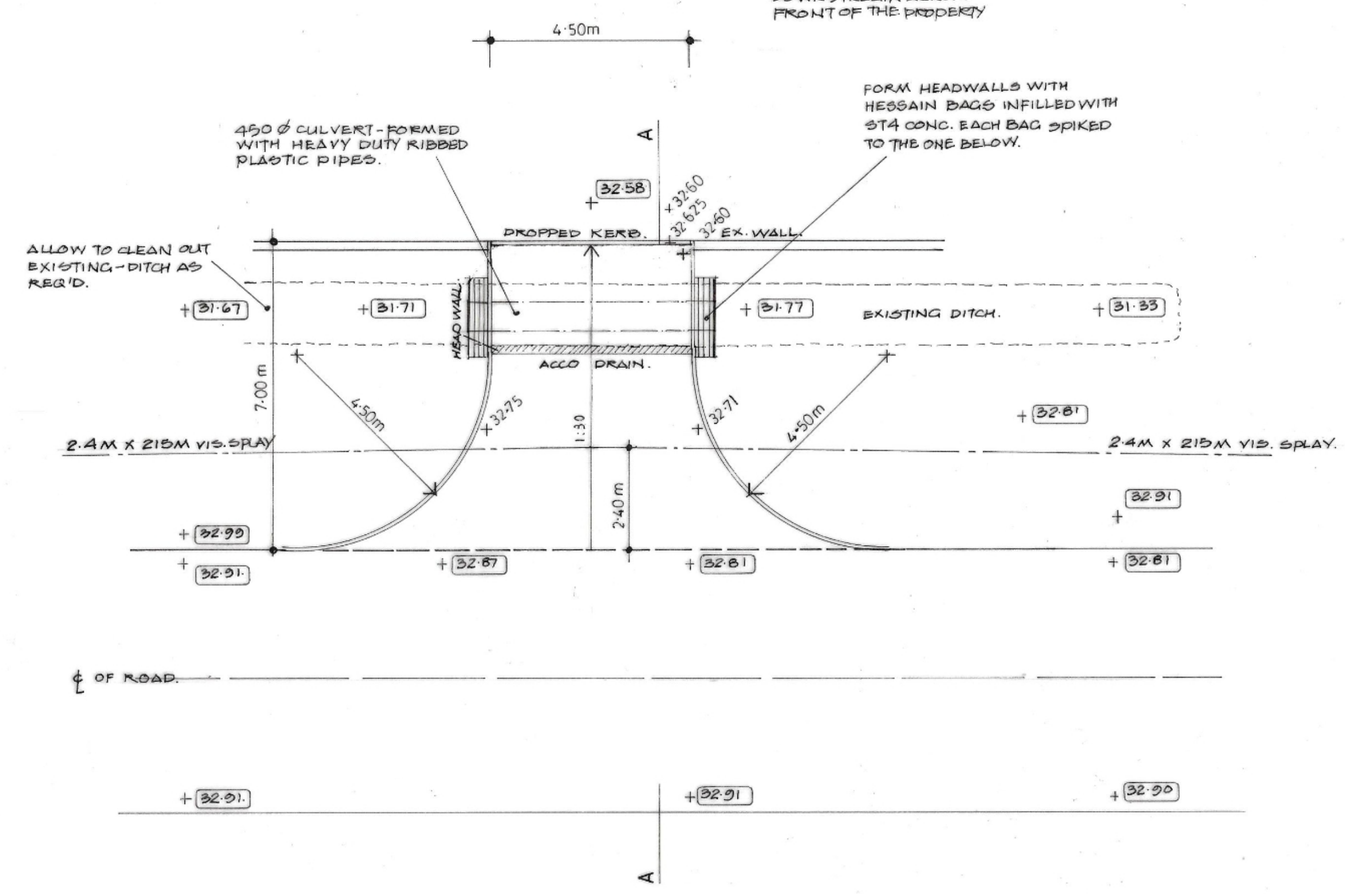

Detailed Plan
1:100

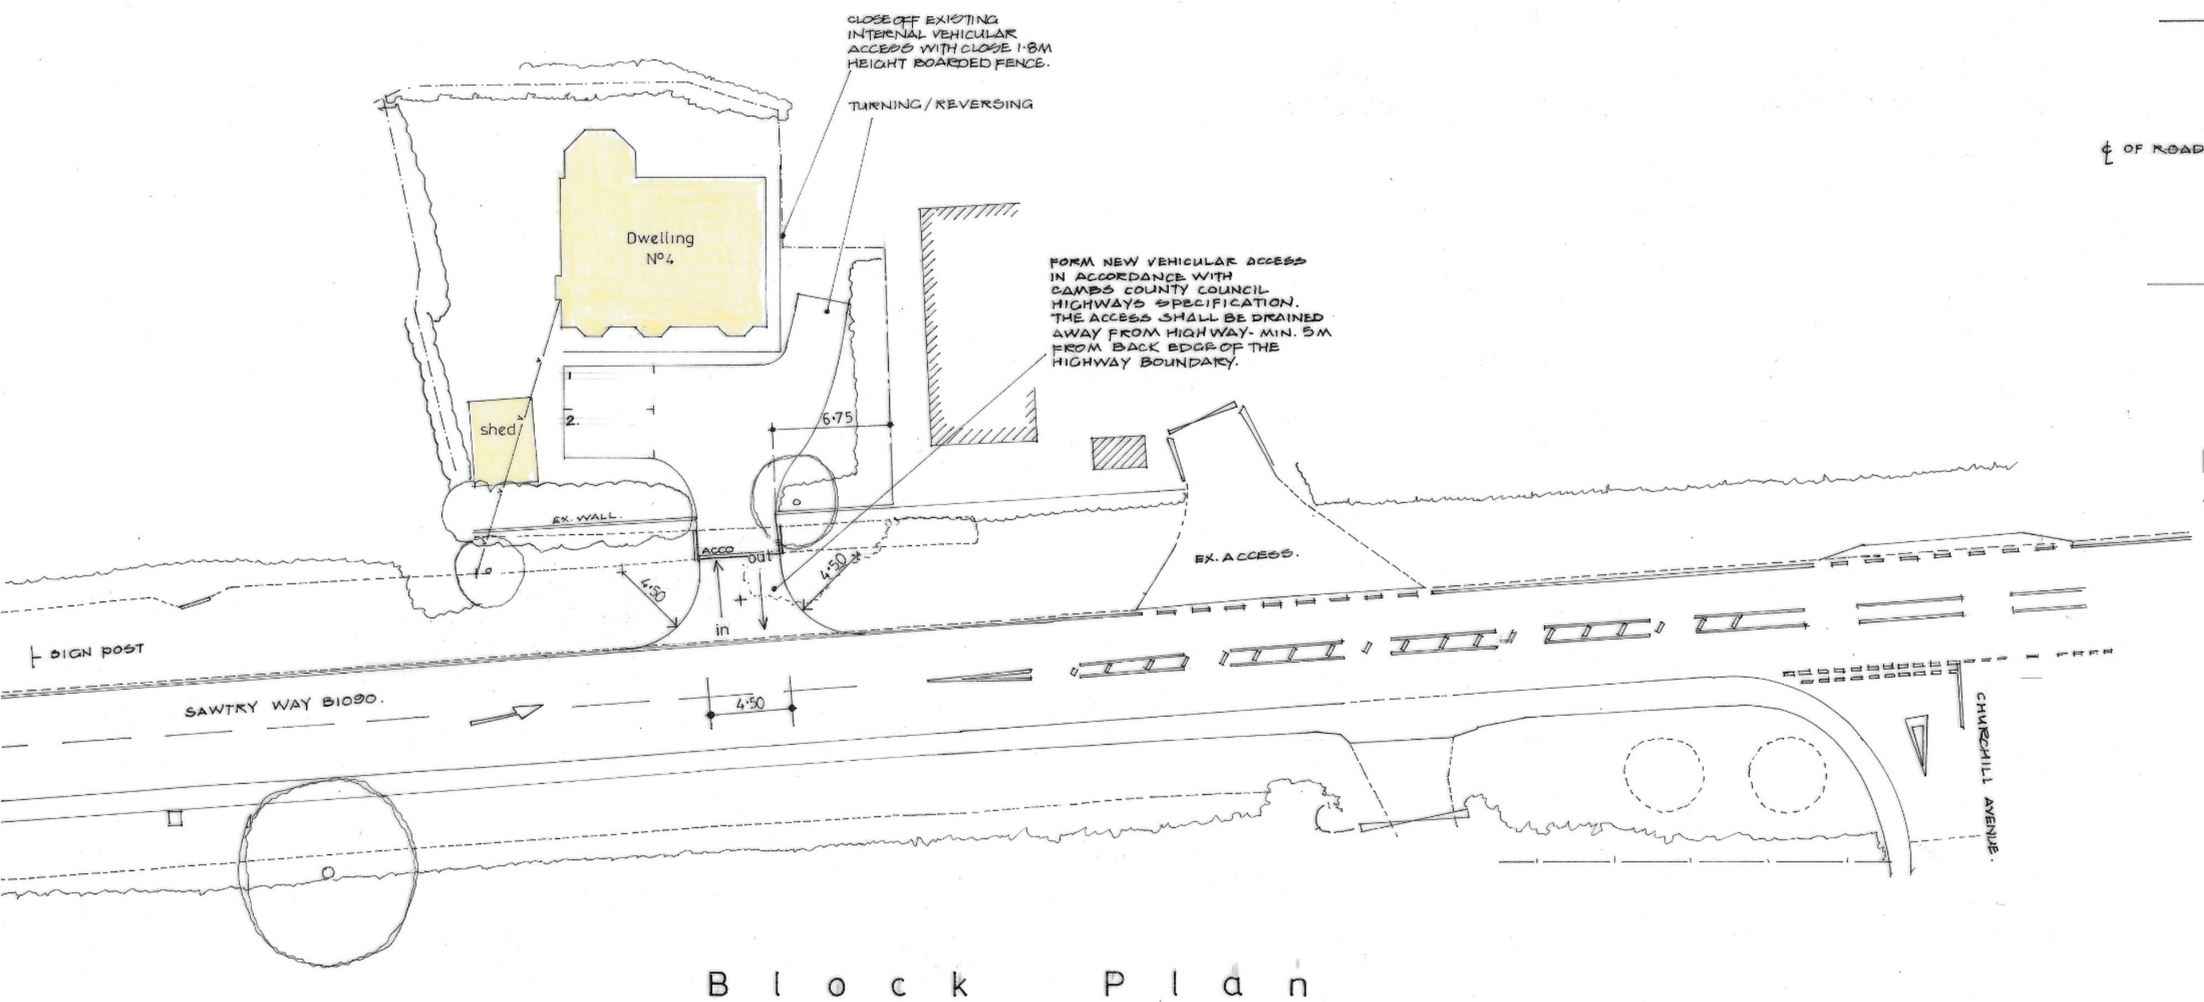

Block Plan
1:250

Russell Payne MCIAT
Chartered Architectural Technologist
Read House
87 High Street,
Warboys, Cambs. PE28 2TB
Tel:01487 825266
russellpayne.mciat@gmail.com

Project
PROPOSED VEHICULAR ACCESS TO :-
N°4 PINE HILL PARK, SAWTRY WAY, WYTON - ON - THE - HILL HUNTINGDON PE28 2DZ.
FOR :- MR R TOOMBS

Drawing
LAYOUT PLANS & DETAILS AS PROPOSED.

© This drawing is the copyright of Russell Payne MCIAT and must not be reproduced without authorisation.

REV. D - 14-4-25 - CULVERT PIPE AMENDED TO 600Ø.
REV. C - 17-3-25 - CULVERT SECTION ADDED.
REV. B - 3-3-25 - DRAWING AMENDED ACCO - RELOCATED
REV. A - 28-11-24 - NOTE ADDED TO DWG.

Scale	1:250/1:500-A1	Date	NOV. 2024.
Drawn	RAP.		
Drwg. No.	24:1328/1	Rev.	D