

FIGURE 1: LOCATION PLAN 1:1250

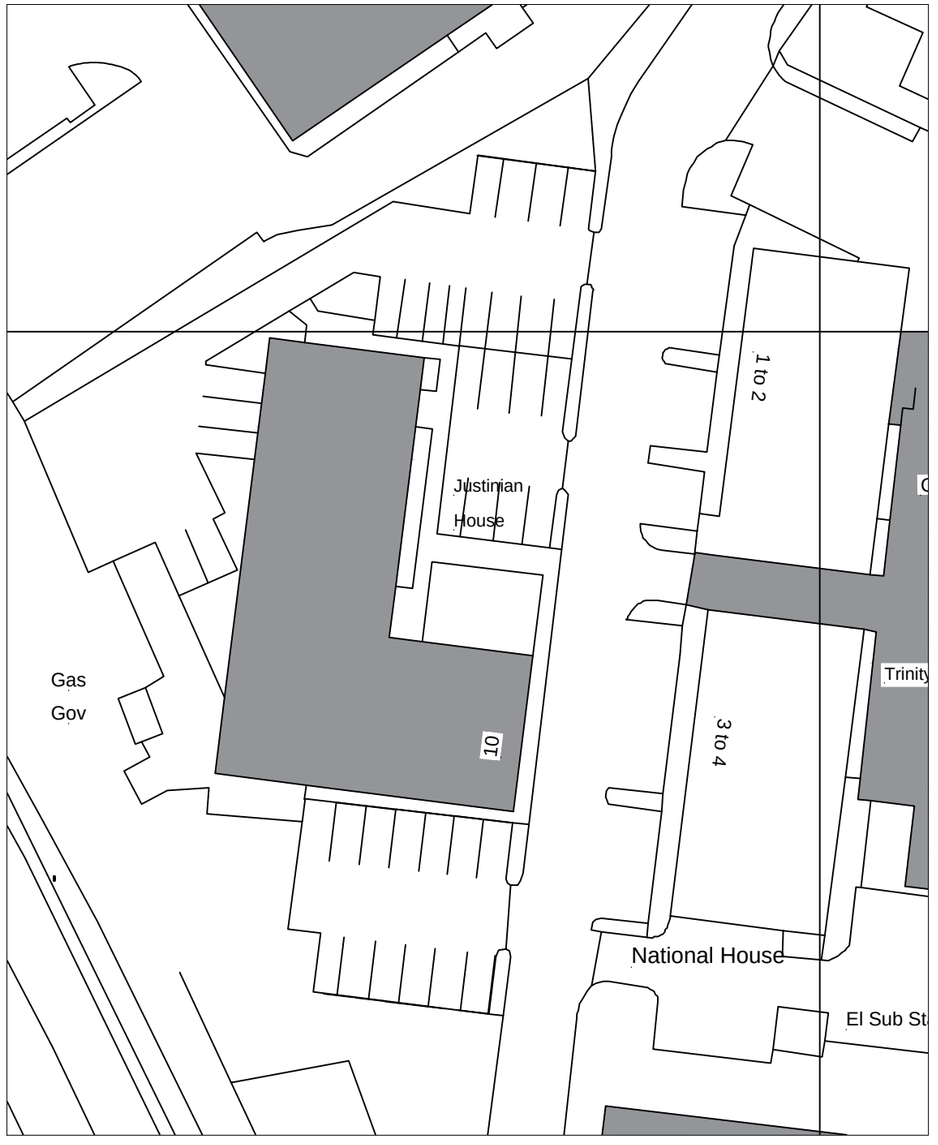


FIGURE 2: BLOCK PLAN SCALE 1:500

General Notes

1. Contractor to check all dimesions on site. Should any discrepancies be identified between the dimensions, and or details determined on site, and those shown on the relevant drawings, the architect shall be notified immediately, and his instructions obtained prior to the commencement of work.

2. The Contractor shall be responsible for the design and implementation of all temporary works, and the safety and stability of new works and adjacent structures during construction.

3. Where a product is specified to be obtained from a manufacturer supplier, the contractor shall install the product in accordance with the instructions supplied by the manufacturer.

4. Should there be any variation between the work specified on the drawings and the manufacturers instructions, the contractor shall refer the matter to the architect before pro-ceeding.

EN-PLAN
PLANNING & ARCHITECTURE

No.	Revision/Issue	Date
	Rev A 07.11.22	

Firm Name and Address
en-plan
missenden
back lane
bomere heath
nr shrewsbury
shropshire
sy4 3ph
tel: 07931 541 804

Project Name and Address
Justinian House , Spitfire Close, Ermine Business Park, Huntingdon, Cambridgeshire, PE29 6XY

Project: PLANNING
Date: 11.03.2025
Scale: N/A
Sheet: 1

EN-PLAN
PLANNING & ARCHITECTURE

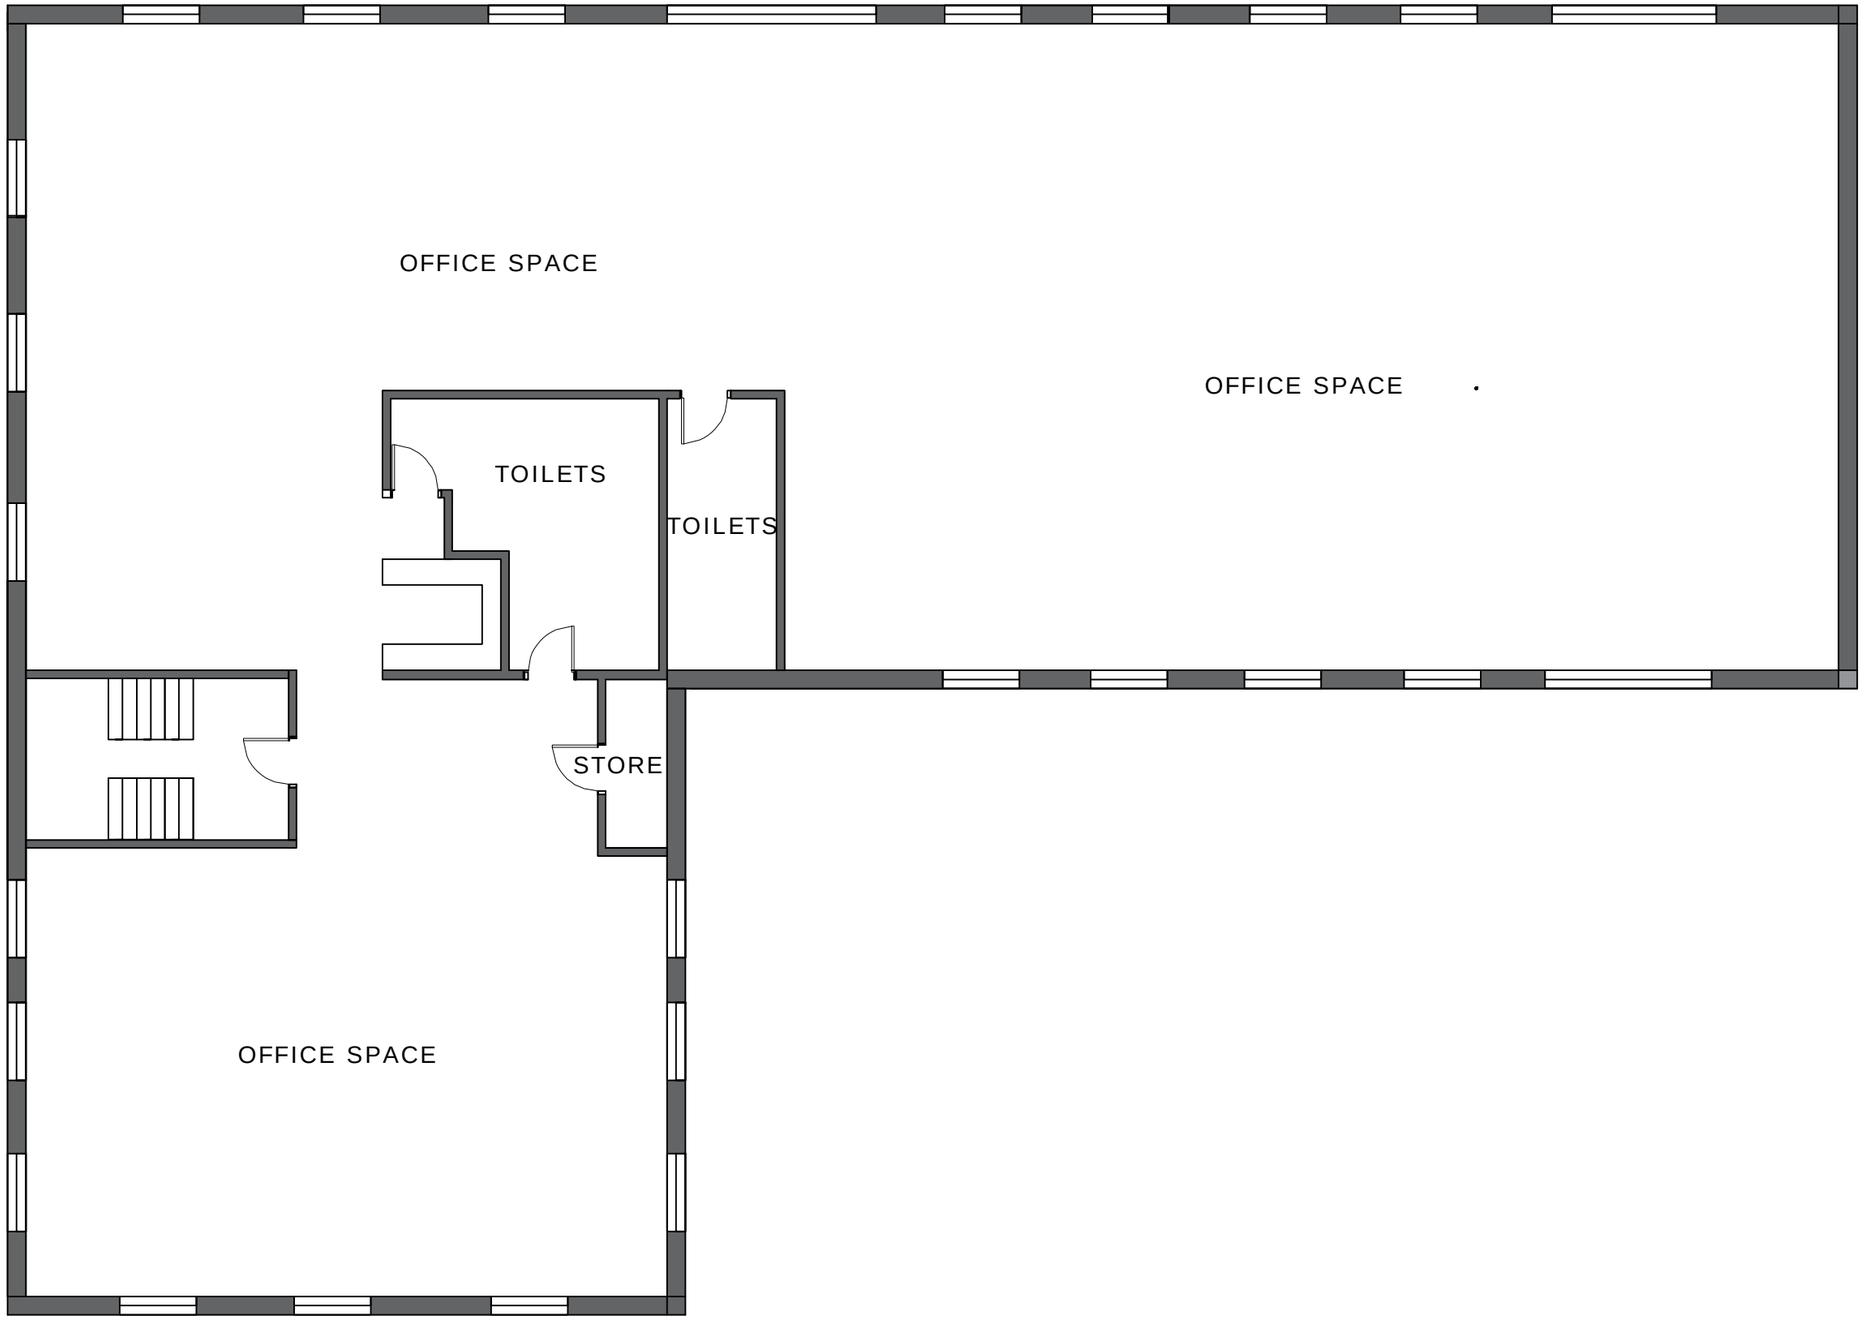


FIGURE 3: EXISTING GROUND FLOOR
SCALE 1:100

General Notes

1. Contractor to check all dimesions on site. Should any discrepancies be identified between the dimensions, and or details determined on site, and those shown on the relevant drawings, the architect shall be notified immediately, and his instructions obtained prior to the commencement of work.

2. The Contractor shall be responsible for the design and implementation of all temporary works, and the safety and stability of new works and adjacent structures during construction.

3. Where a product is specified to be obtained from a manufacturer supplier, the contractor shall install the product in accordance with the instructions supplied by the manufacturer.

4. Should there be any variation between the work specified on the drawings and the manufacturers instructions, the contractor shall refer the matter to the architect before pro-ceeding.

EN-PLAN
PLANNING & ARCHITECTURE

No.	Revision/Issue	Date
	Rev A 07.11.22	

Firm Name and Address
en-plan
missenden
back lane
bomere heath
nr shrewsbury
shropshire
sy4 3ph
tel: 07931 541 804

Project Name and Address
Justinian House , Spitfire Close, Ermine Business Park, Huntingdon, Cambridgeshire, PE29 6XY

Project
PLANNING

Date
11.03.2025

Scale
N/A

Sh
2

EN-PLAN
PLANNING & ARCHITECTURE

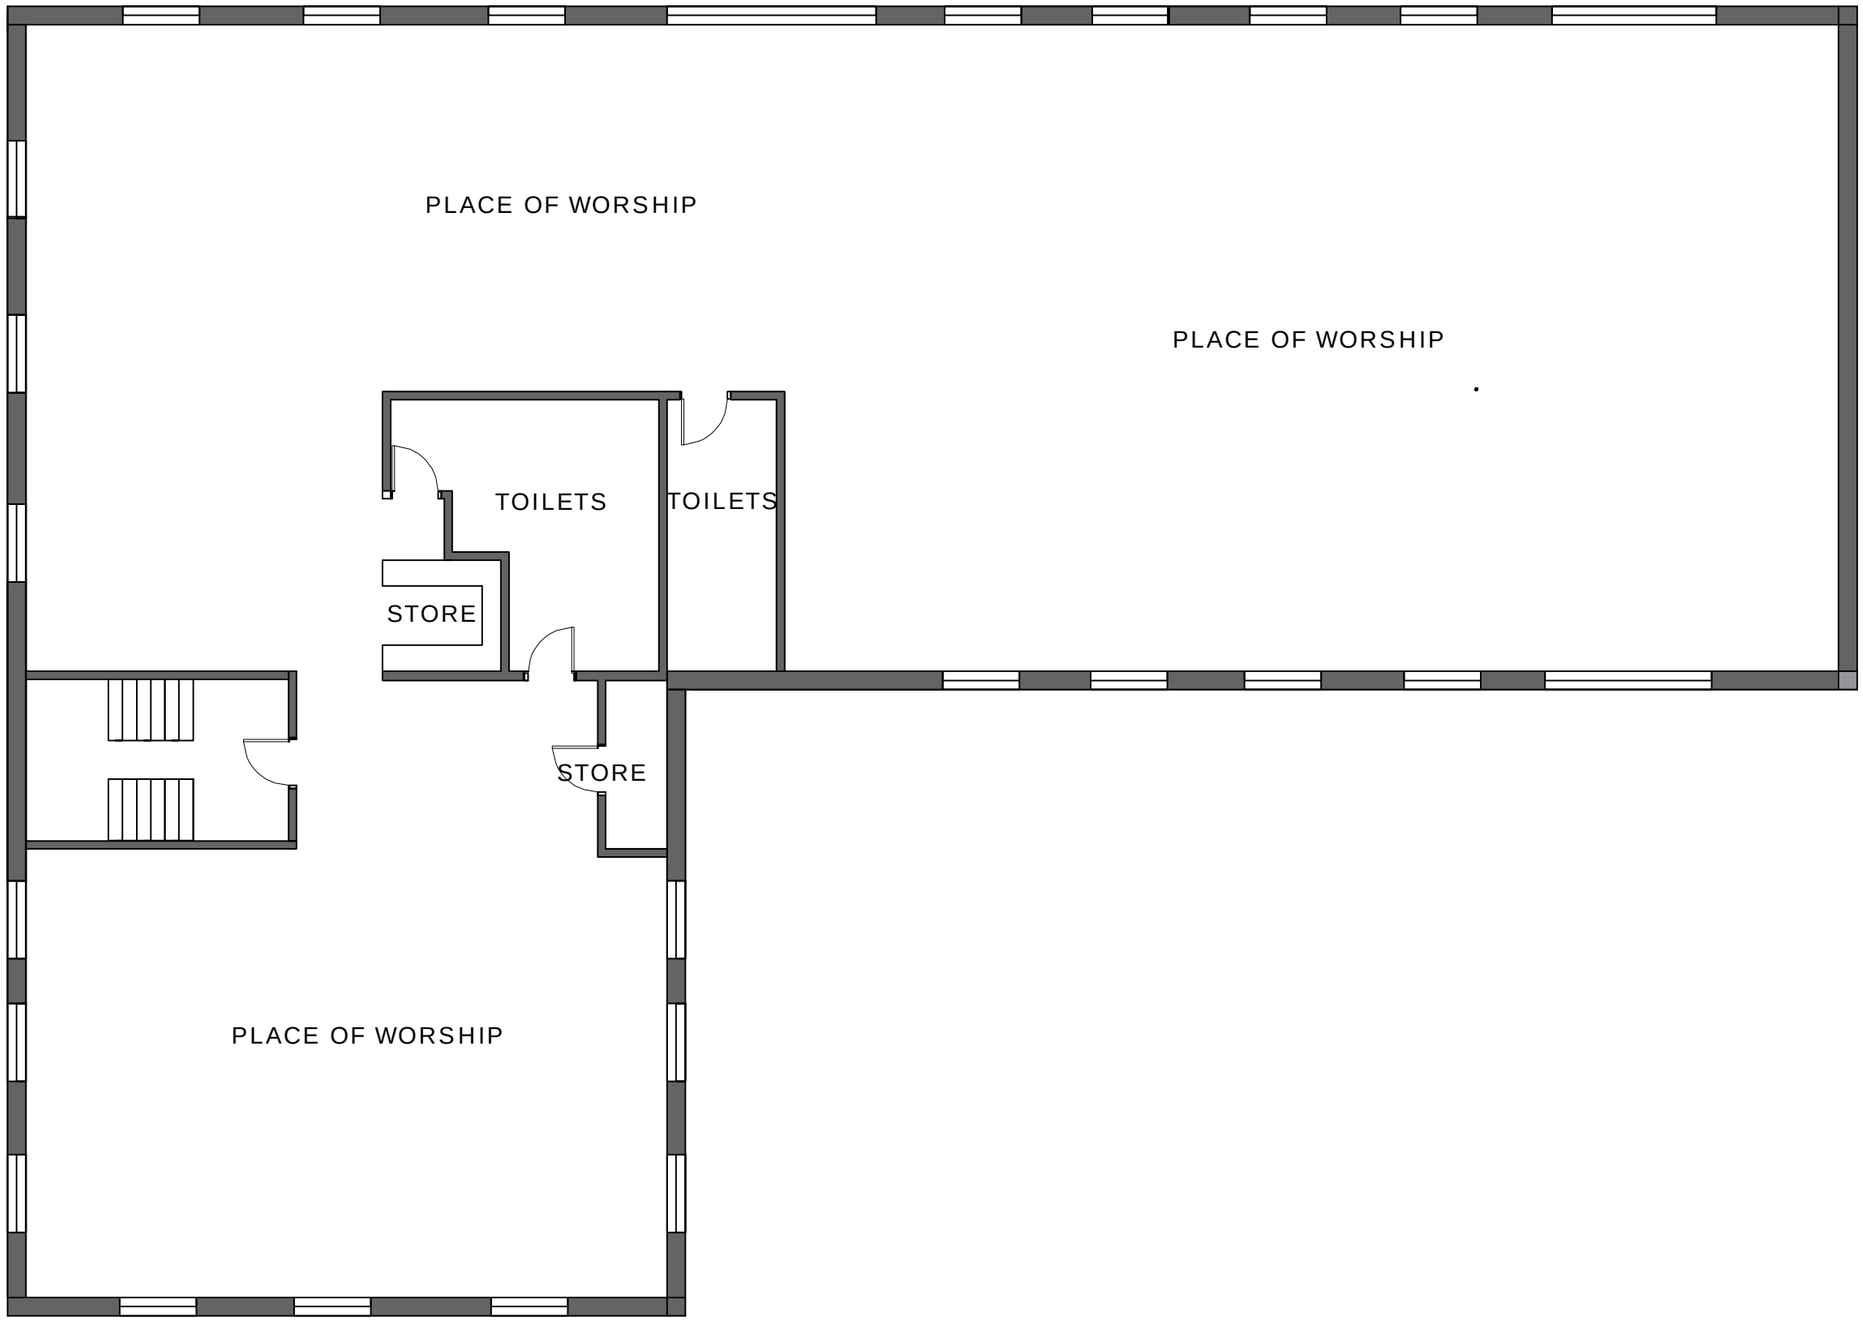


FIGURE 4: APPROVED GROUND FLOOR
SCALE 1:100

General Notes

1. Contractor to check all dimesions on site. Should any discrepancies be identified between the dimensions, and or details determined on site, and those shown on the relevant drawings, the architect shall be notified immediately, and his instructions obtained prior to the commencement of work.

2. The Contractor shall be responsible for the design and implementation of all temporary works, and the safety and stability of new works and adjacent structures during construction.

3. Where a product is specified to be obtained from a manufacturer supplier, the contractor shall install the product in accordance with the instructions supplied by the manufacturer.

4. Should there be any variation between the work specified on the drawings and the manufacturers instructions, the contractor shall refer the matter to the architect before pro-ceeding.

EN-PLAN
PLANNING & ARCHITECTURE

No.	Revision/Issue	Date
	Rev A 07.11.22	

Firm Name and Address
en-plan
missenden
back lane
bomere heath
nr shrewsbury
shropshire
sy4 3ph
tel: 07931 541 804

Project Name and Address
Justinian House , Spitfire Close, Ermine Business Park, Huntingdon, Cambridgeshire, PE29 6XY

Project
PLANNING

Date
11.03.2025

Scale
N/A

Sh
3

EN-PLAN
PLANNING & ARCHITECTURE

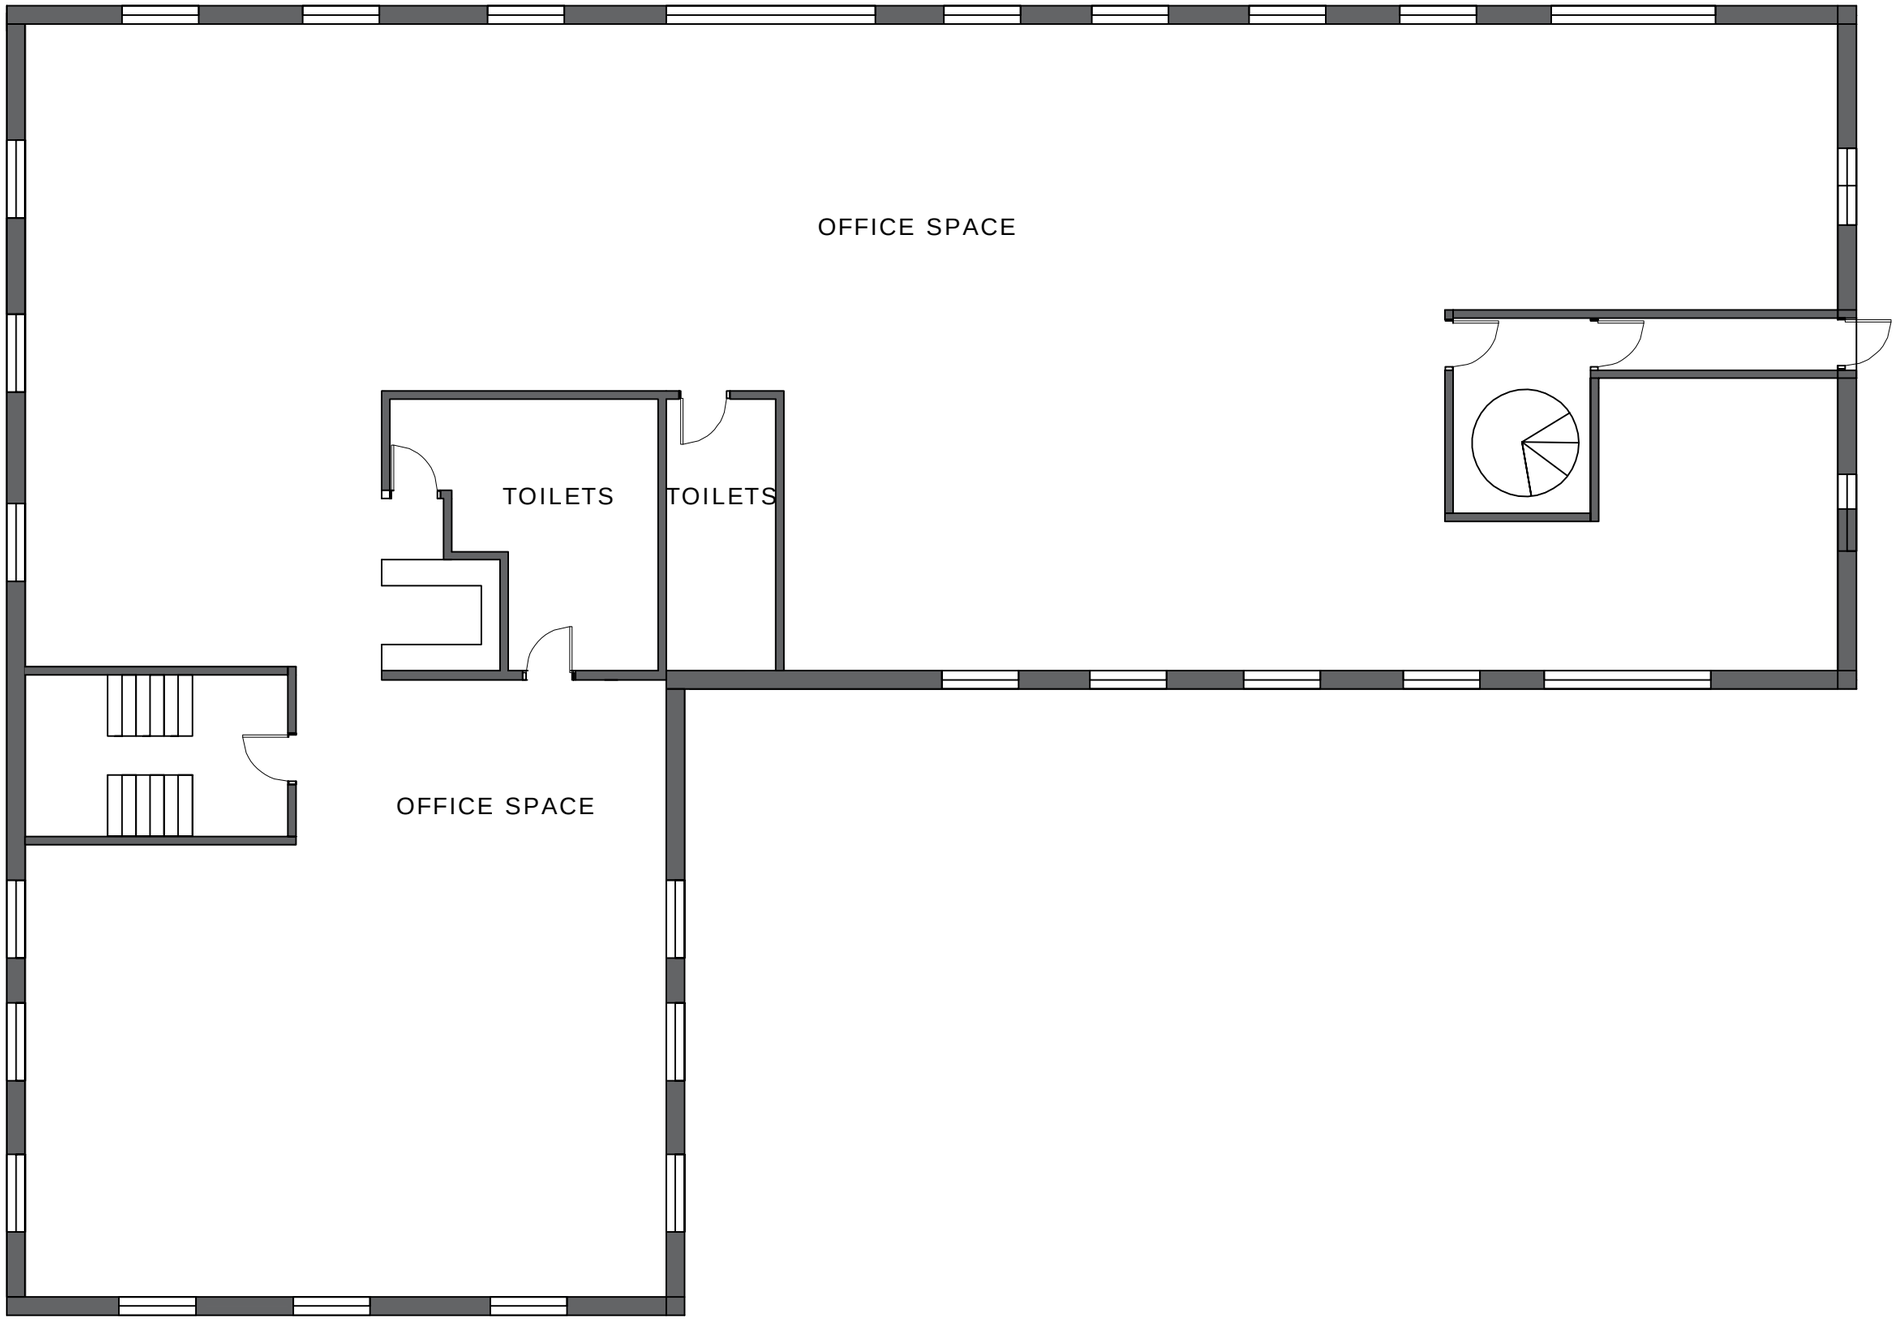


FIGURE 5: EXISTING AND PROPOSED FIRST FLOOR
SCALE 1:100

General Notes

1. Contractor to check all dimensions on site. Should any discrepancies be identified between the dimensions, and or details determined on site, and those shown on the relevant drawings, the architect shall be notified immediately, and his instructions obtained prior to the commencement of work.

2. The Contractor shall be responsible for the design and implementation of all temporary works, and the safety and stability of new works and adjacent structures during construction.

3. Where a product is specified to be obtained from a manufacturer supplier, the contractor shall install the product in accordance with the instructions supplied by the manufacturer.

4. Should there be any variation between the work specified on the drawings and the manufacturers instructions, the contractor shall refer the matter to the architect before pro-ceeding.

EN-PLAN
PLANNING & ARCHITECTURE

No.	Revision/Issue	Date
	Rev A 07.11.22	

Firm Name and Address
en-plan
missenden
back lane
bomere heath
nr shrewsbury
shropshire
sy4 3ph
tel: 07931 541 804

Project Name and Address
Justinian House , Spitfire Close, Ermine Business Park, Huntingdon, Cambridgeshire, PE29 6XY

Project: PLANNING
Date: 11.03.2025
Scale: N/A
Sheet: 4

EN-PLAN
PLANNING & ARCHITECTURE

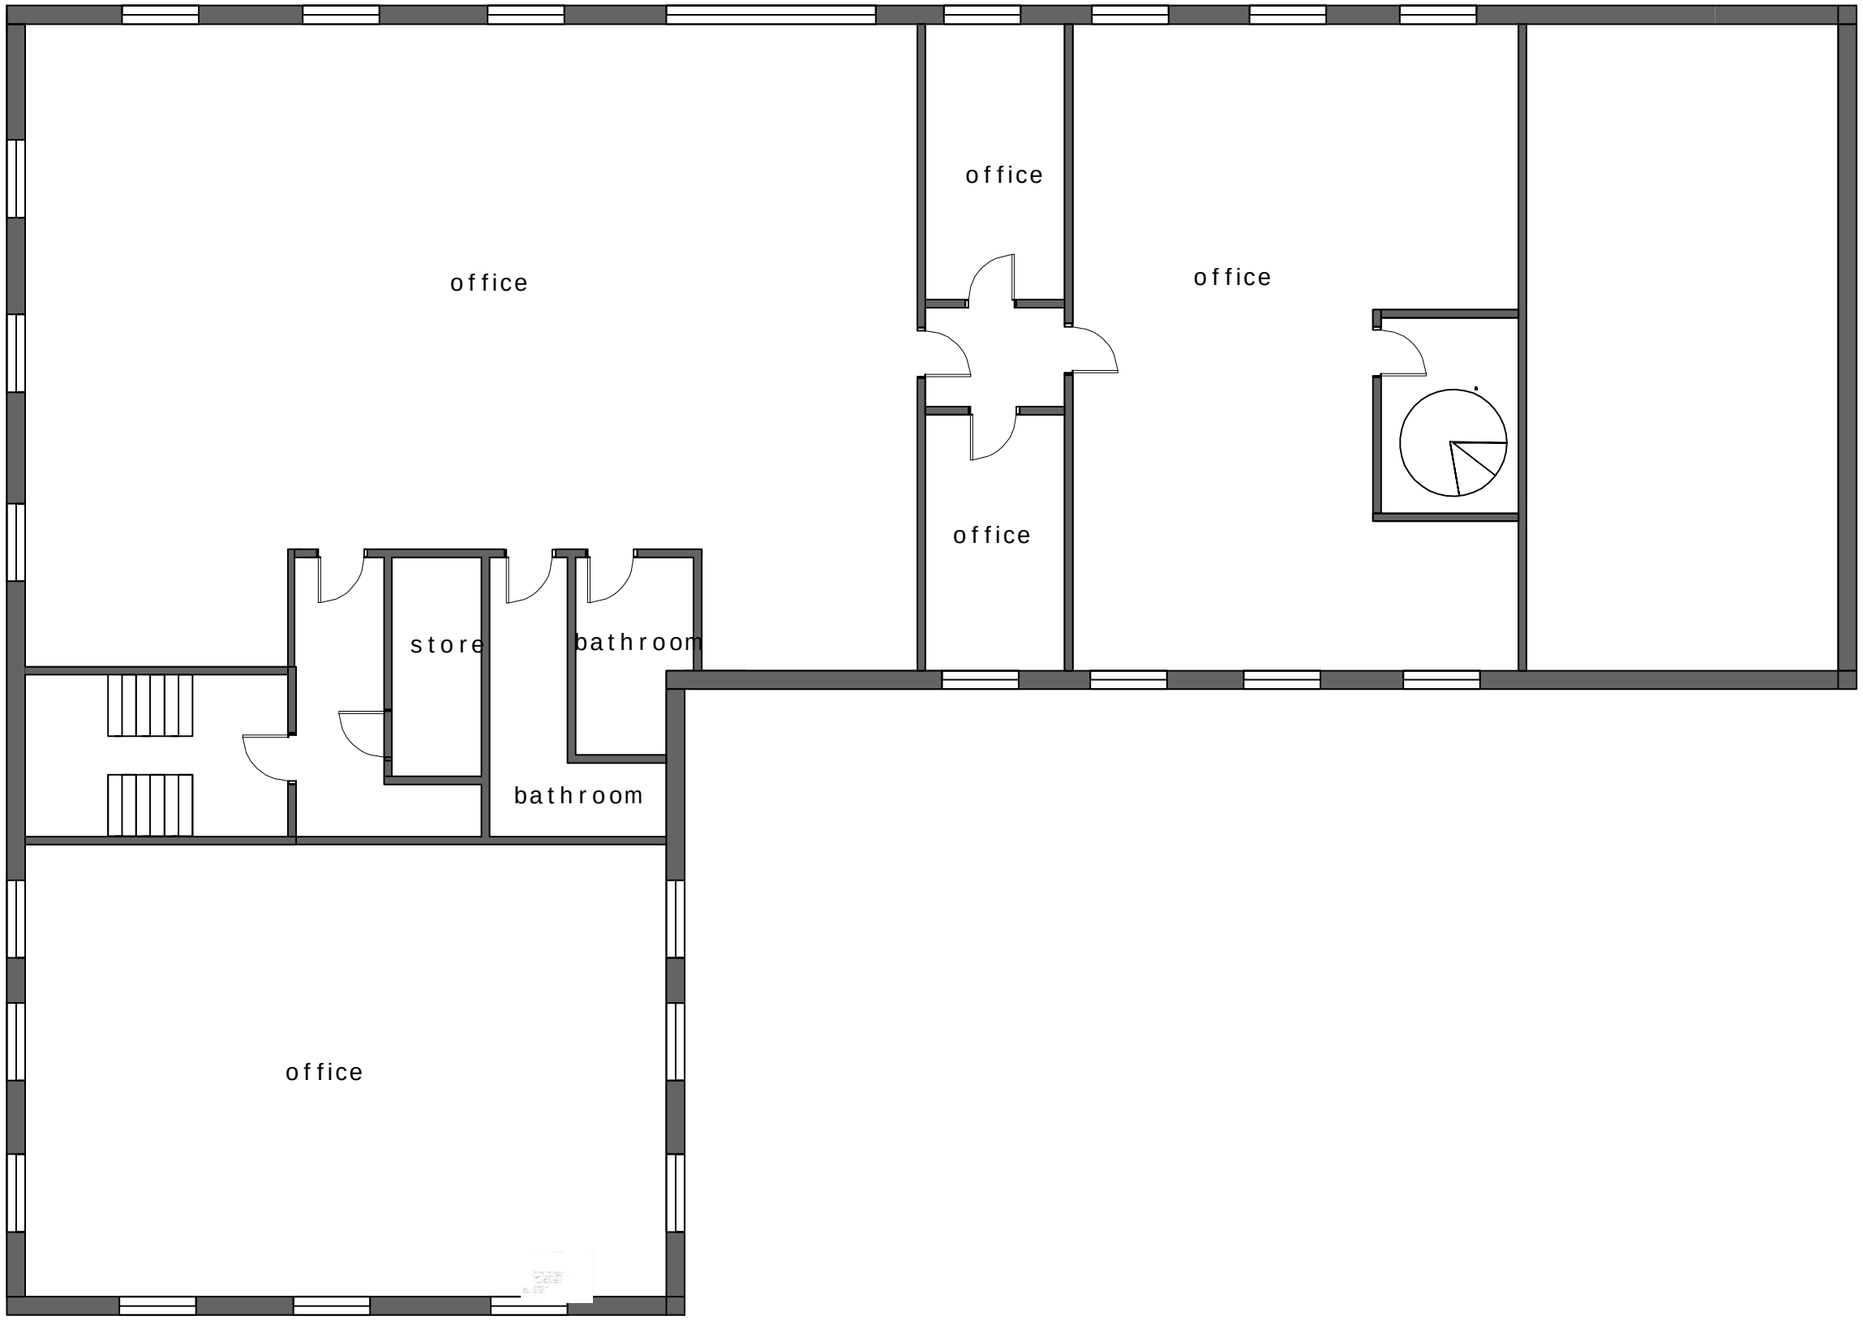


FIGURE 6: EXISTING SECOND FLOOR
SCALE 1:100

General Notes

1. Contractor to check all dimensions on site. Should any discrepancies be identified between the dimensions, and or details determined on site, and those shown on the relevant drawings, the architect shall be notified immediately, and his instructions obtained prior to the commencement of work.

2. The Contractor shall be responsible for the design and implementation of all temporary works, and the safety and stability of new works and adjacent structures during construction.

3. Where a product is specified to be obtained from a manufacturer supplier, the contractor shall install the product in accordance with the instructions supplied by the manufacturer.

4. Should there be any variation between the work specified on the drawings and the manufacturers instructions, the contractor shall refer the matter to the architect before pro-ceeding.

EN-PLAN
PLANNING & ARCHITECTURE

No.	Revision/Issue	Date
	Rev A 07.11.22	

Firm Name and Address
en-plan
missenden
back lane
bomere heath
nr shrewsbury
shropshire
sy4 3ph
tel: 07931 541 804

Project Name and Address
Justinian House , Spitfire Close, Ermine Business Park, Huntingdon, Cambridgeshire, PE29 6XY

Project
PLANNING

Date
11.03.2025

Scale
N/A

Sh
5

EN-PLAN
PLANNING & ARCHITECTURE

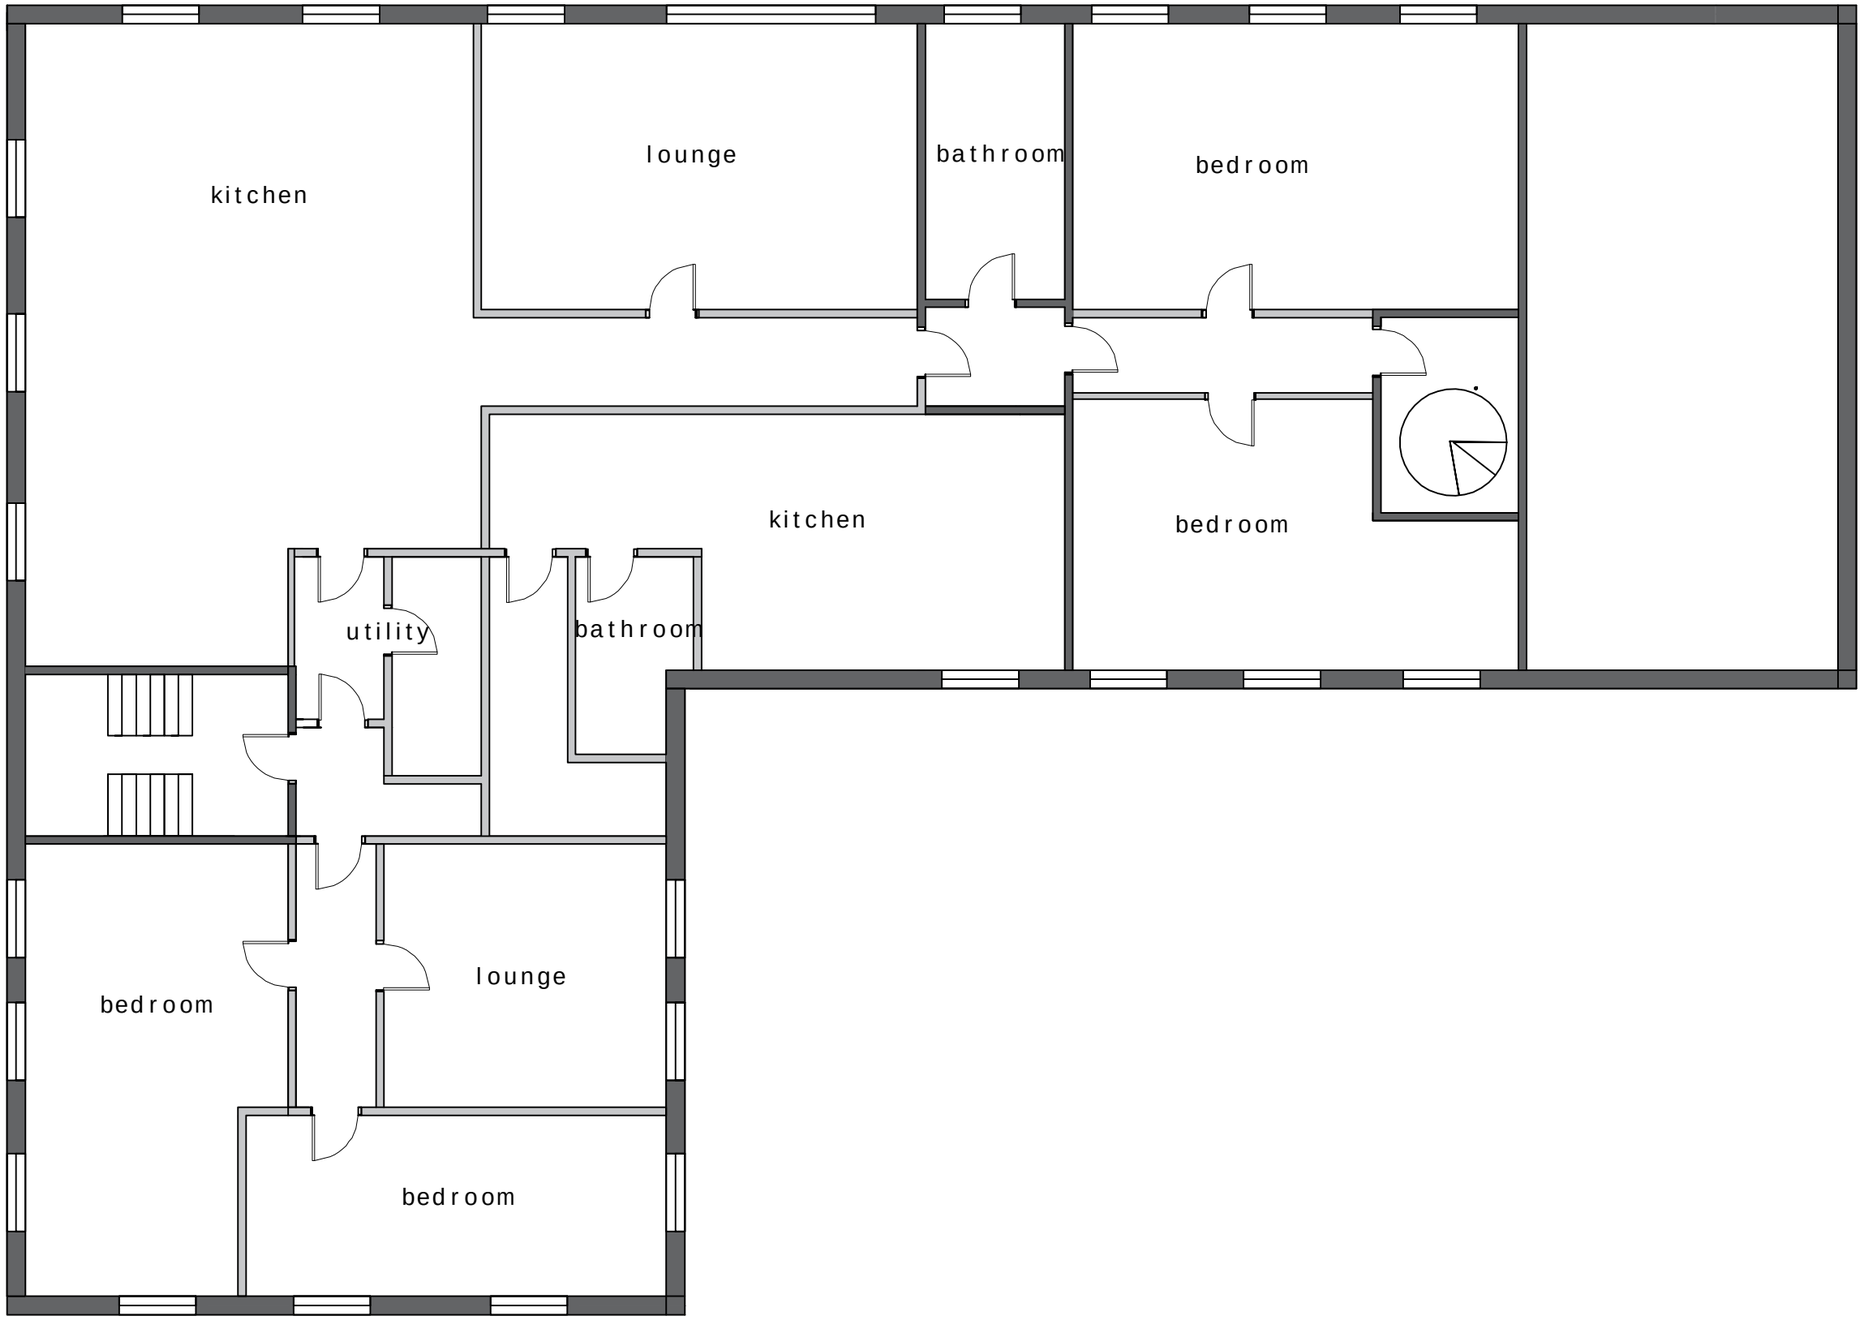


FIGURE 6: PROPOSED SECOND FLOOR
SCALE 1:100

EN-PLAN
PLANNING & ARCHITECTURE

General Notes

1. Contractor to check all dimensions on site. Should any discrepancies be identified between the dimensions, and or details determined on site, and those shown on the relevant drawings, the architect shall be notified immediately, and his instructions obtained prior to the commencement of work.

2. The Contractor shall be responsible for the design and implementation of all temporary works, and the safety and stability of new works and adjacent structures during construction.

3. Where a product is specified to be obtained from a manufacturer supplier, the contractor shall install the product in accordance with the instructions supplied by the manufacturer.

4. Should there be any variation between the work specified on the drawings and the manufacturers instructions, the contractor shall refer the matter to the architect before pro-ceeding.

EN-PLAN
PLANNING & ARCHITECTURE

No.	Revision/Issue	Date
	Rev A 07.11.22	

Firm Name and Address
en-plan
missenden
back lane
bomere heath
nr shrewsbury
shropshire
sy4 3ph
tel: 07931 541 804

Project Name and Address
Justinian House , Spitfire Close, Ermine Business Park, Huntingdon, Cambridgeshire, PE29 6XY

Project
PLANNING

Date
11.03.2025

Scale
N/A

Sheet
6

FIGURE 5: EXISTING AND PROPOSED EASTERN ELEVATION
SCALE 1:100



FIGURE 5: EXISTING AND PROPOSED SOUTHERN ELEVATION
SCALE 1:100

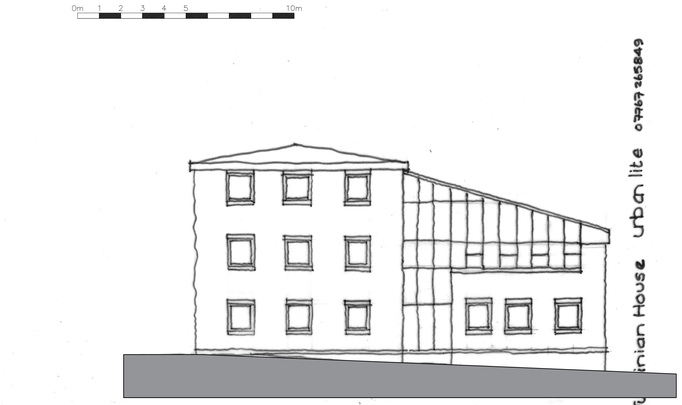


FIGURE 5: EXISTING AND PROPOSED NORTHERN ELEVATION
SCALE 1:100

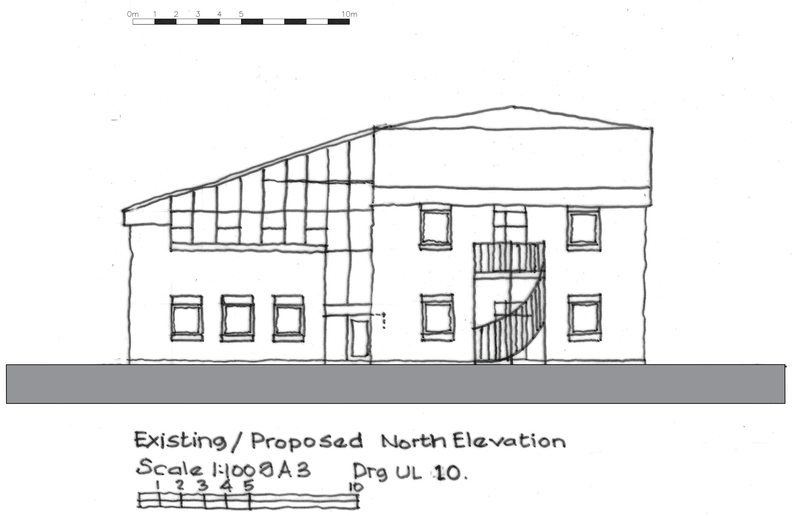


FIGURE 5: EXISTING AND PROPOSED WESTERN ELEVATION
SCALE 1:100



EN-PLAN
PLANNING & ARCHITECTURE

General Notes

1. Contractor to check all dimensions on site. Should any discrepancies be identified between the dimensions, and or details determined on site, and those shown on the relevant drawings, the architect shall be notified immediately, and his instructions obtained prior to the commencement of work.

2. The Contractor shall be responsible for the design and implementation of all temporary works, and the safety and stability of new works and adjacent structures during construction.

3. Where a product is specified to be obtained from a manufacturer supplier, the contractor shall install the product in accordance with the instructions supplied by the manufacturer.

4. Should there be any variation between the work specified on the drawings and the manufacturers instructions, the contractor shall refer the matter to the architect before pro-ceeding.

EN-PLAN
PLANNING & ARCHITECTURE

No.	Revision/Issue	Date
	Rev A 07.11.22	

Firm Name and Address
en-plan
missenden
back lane
bomere heath
nr shrewsbury
shropshire
sy4 3ph
tel: 07931 541 804

Project Name and Address
Justinian House , Spitfire Close, Ermine Business Park, Huntingdon, Cambridgeshire, PE29 6XY

Project
PLANNING

Date
11.03.2025

Scale
N/A

Sheet
7