


Working Front (south) Elevation




Working Side (west) Elevation




Working Rear (north) Elevation




Working Side (east) Elevation

Elevation Comparison

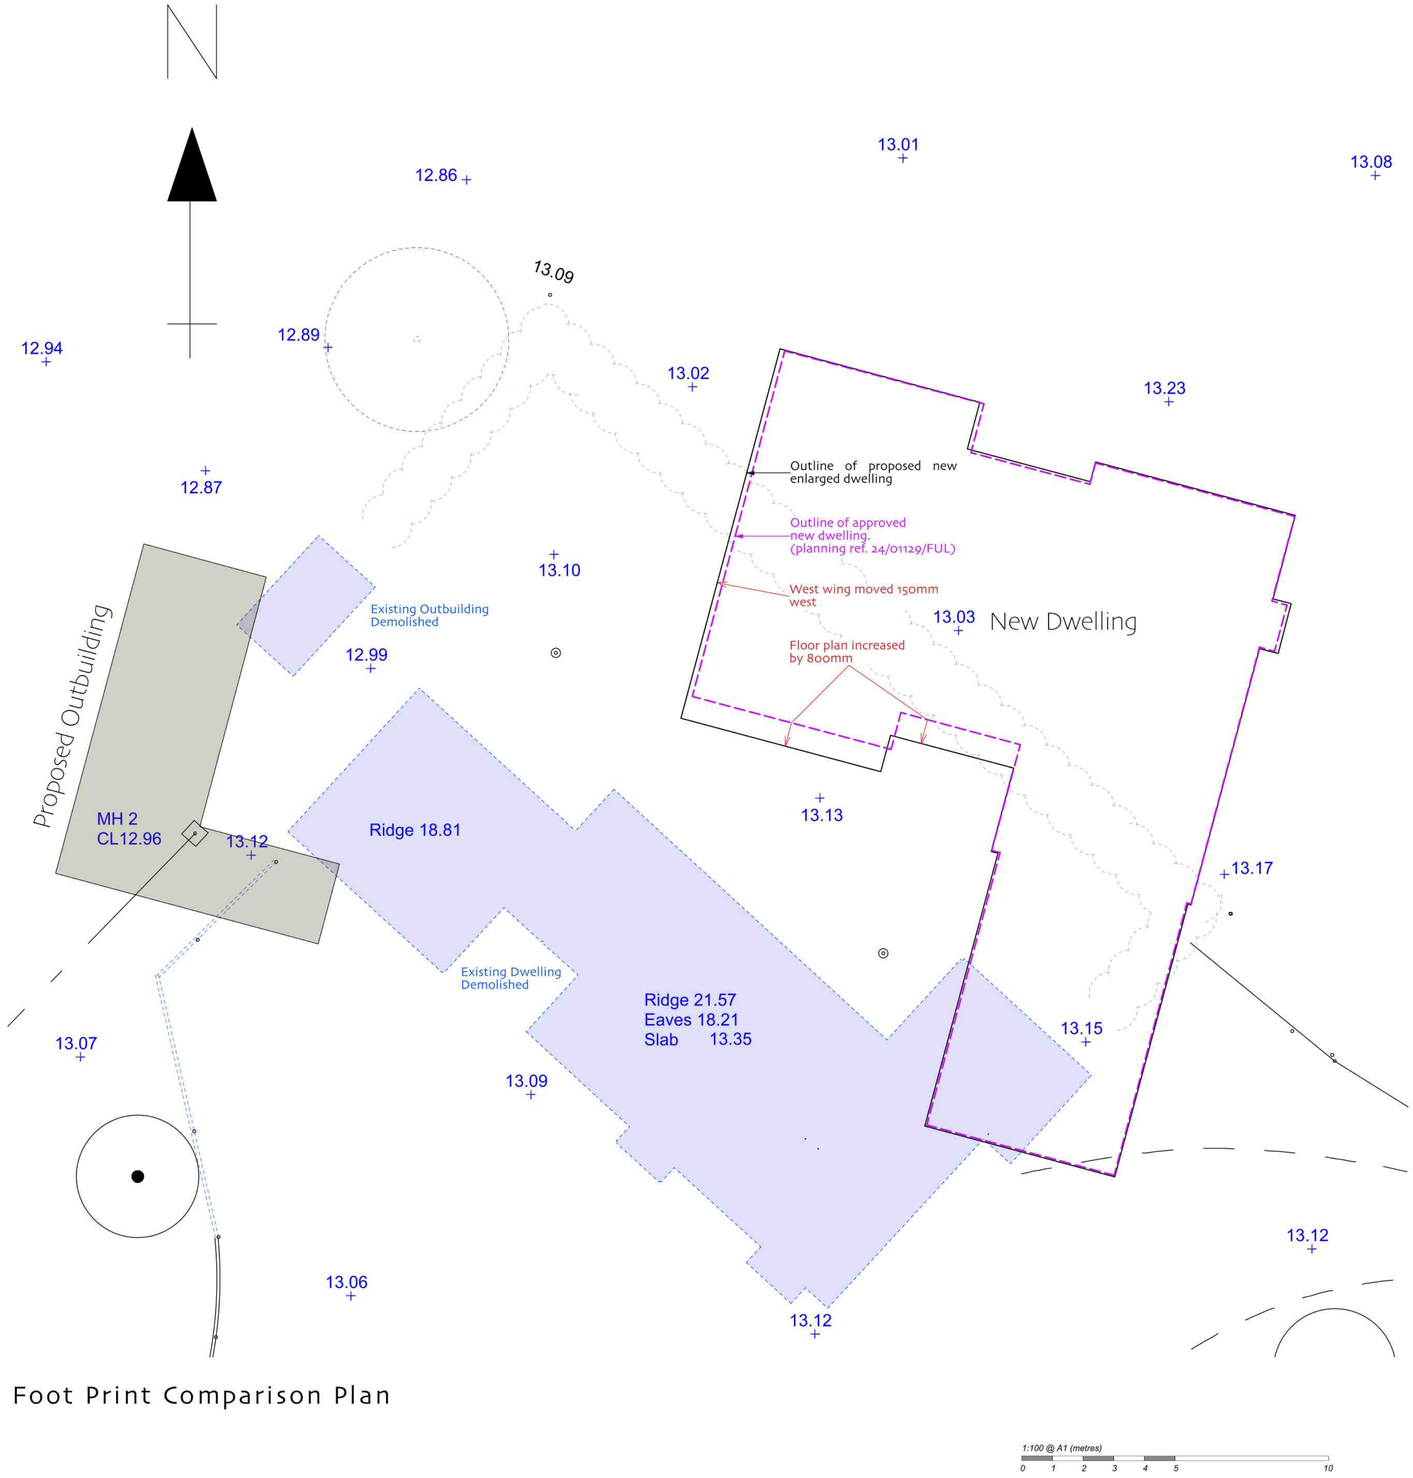


Foot Print Comparison Plan

Contractor is responsible for all setting out and must check dimensions on site before work is put in hand. Written dimensions only to be taken, this drawing must not be scaled.
JAP Architects to be immediately notified of suspected omissions or discrepancies. ©

| Revisions | | |
|---|---|---|
| A | Swimming pool omitted, Elevation comparisons added. | 09/04/2025 |

| Revisions | | |
|---|---|---|


**J.A.P. Architects**
Market Hill, Clare, Suffolk CO10 8NN
T: 01787 279490
E: enquiries@japarchitects.co.uk
W: www.japarchitects.co.uk


J.A.P. Architects
RIBA

| | | | | |
|---|---|---|---|---|
| Project | Proposed Replacement Dwelling at 7 River Lane, Brampton | | | |
| Title | **Proposed Drawing : New Dwelling Foot Print Comparison** | | | |
| Scale | 1:100@ A1 | Date | April 2025 | Revision |
| Drawing No. | **24050 - 12** | | | **A** |