020141SREM

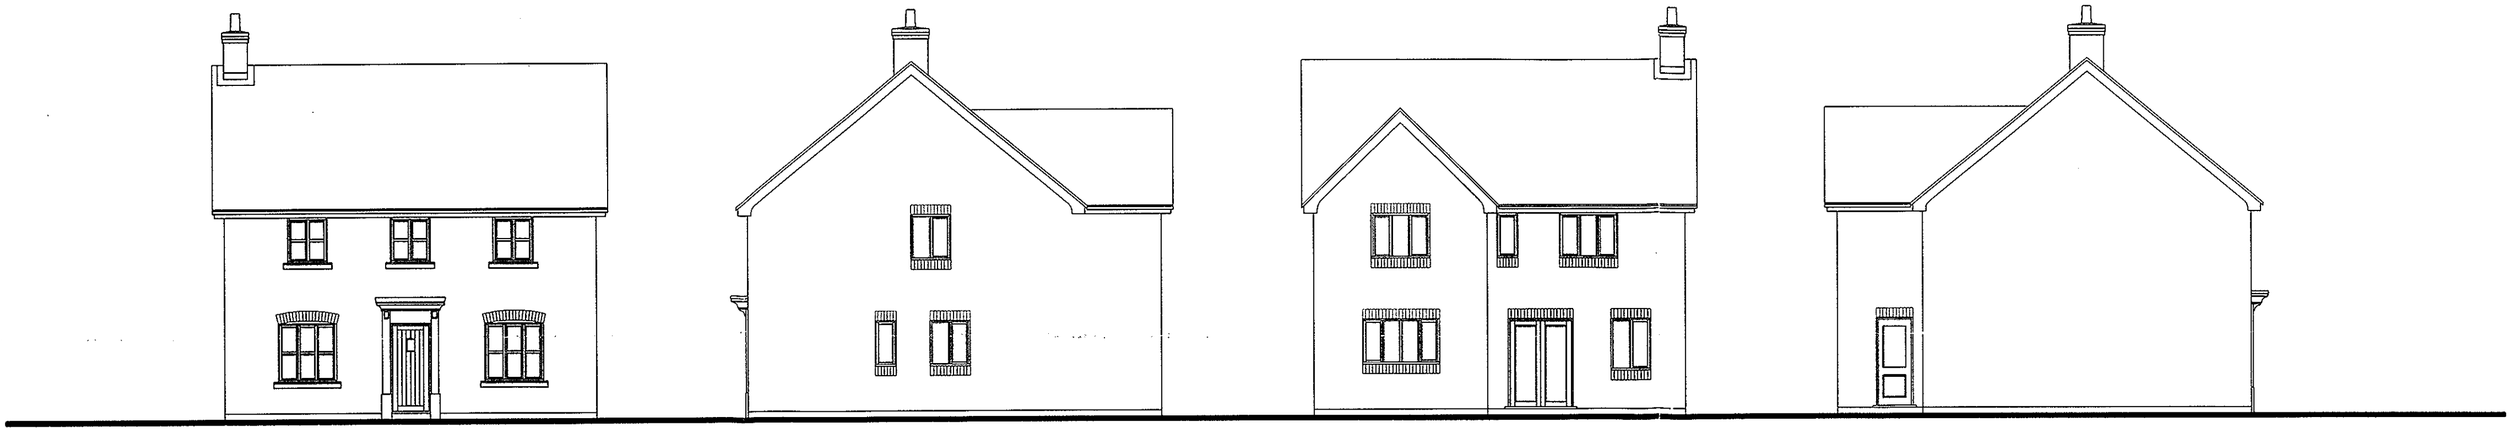

FRONT ELEVATION

SIDE ELEVATION

REAR ELEVATION

SIDE ELEVATION

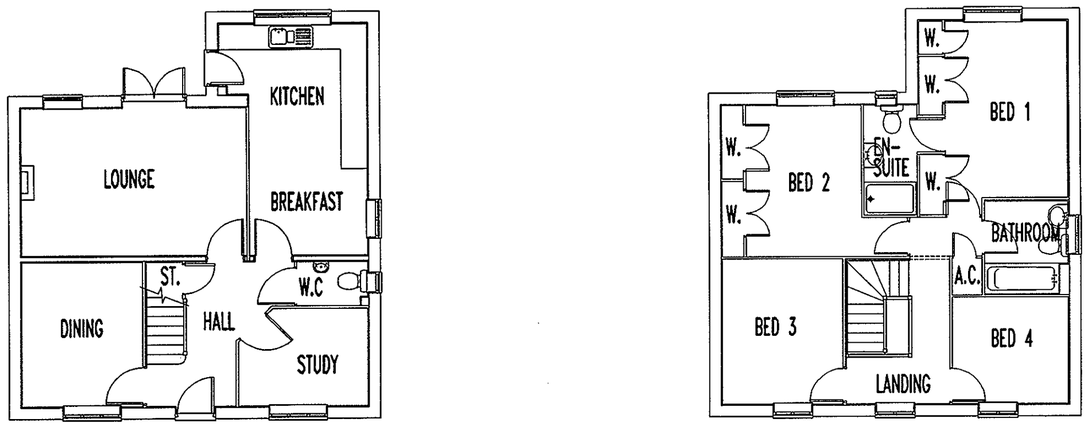

GROUND FLOOR PLAN

FIRST FLOOR PLAN

PLANNING DEPARTMENT
28 JAN 2004
APPROVED

AMENDED

REVISIONS

4 BED DWELLING TYPE

WOLVERLEY

PLANNING DRAWING

FOR PARTICLUAR TYPE TO BE USED SEE SITE MATERIAL SECHEDULE

SCALE: 1:100	AREA: 125.60m²
DATE: 27:01:04	1352ft²

©THIS DRAWING AND THE BUILDING WORKS DEPICTED ARE THE COPYRIGHT OF J.S.BLOOR (SERVICES) LIMITED AND MAY NOT BE REPRODUCED OR AMENDED EXCEPT BY WRITTEN PERMISSION. NO LIABILITY WILL BE ACCEPTED FOR AMENDMENTS MADE BY OTHER PERSONS.

BLOOR HOMES®

JS BLOOR (SERVICES) LIMITED,
ASHBY ROAD. MEASHAM. SWADLINCOTE.
DERBYSHIRE DE12 7JP
TELEPHONE 01530 270100 FACSIMILE 01530 271440

DRAWING No: 4414

Grafham ~ Plots 2, 6, 10, 11 & 13.