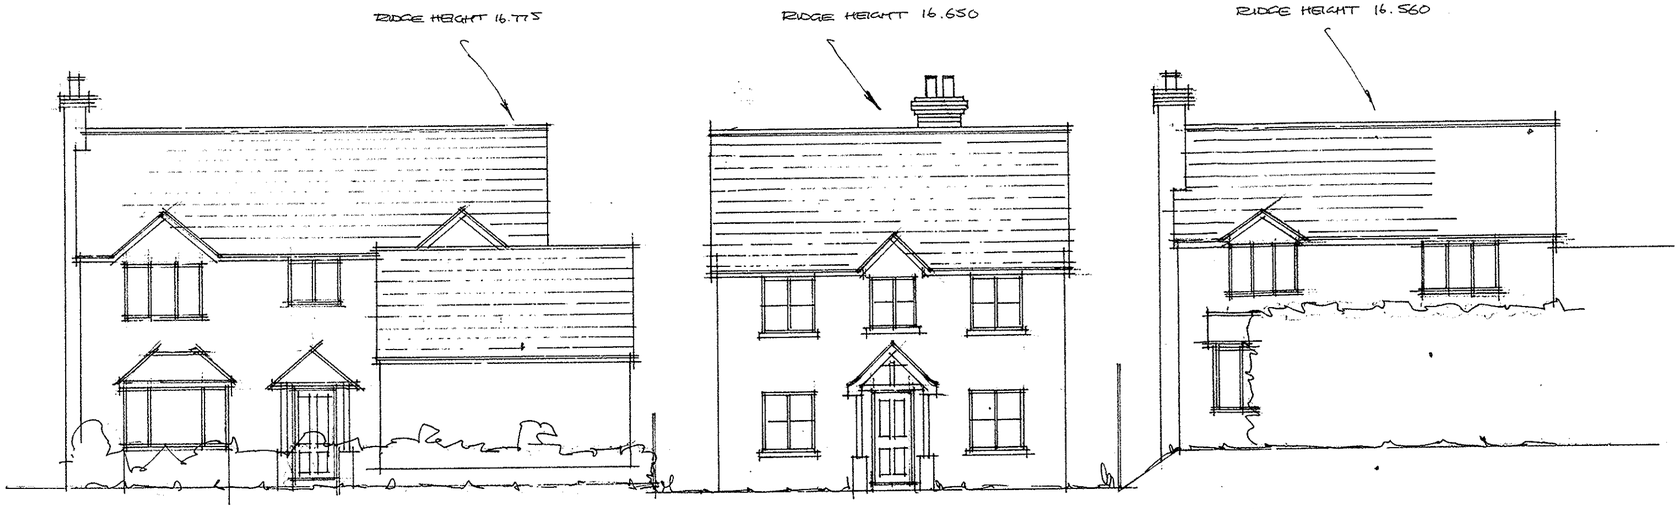

SKETCH STREET ELEVATION 1:100.

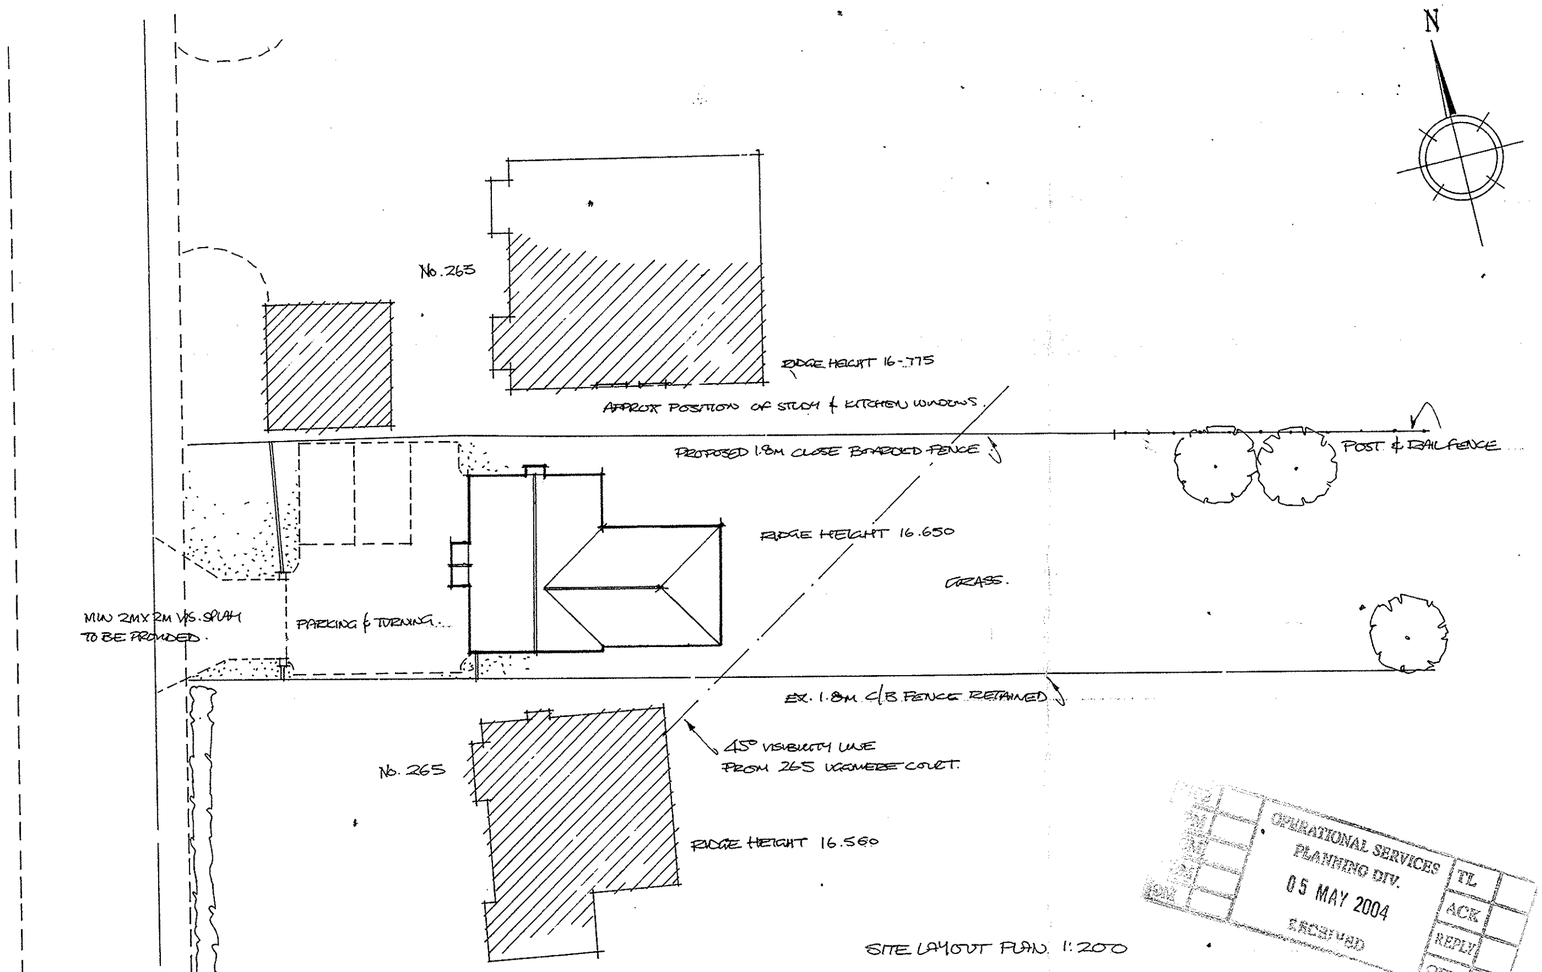

SITE LAYOUT PLAN. 1:200

☐ This plan supersedes Scan Reference. _____

Drawing Reference: _____

☐ This is an additional document

Additional comments:

Application Type:

Officer Initials:

Date Scanned:

None of original plans on Public Access

AMENDED

02/01683/REM

Revisions: Rev A - Chimney relocated (03/05/04)

Notes:

The Planning Partnership

1 Thrapston Road
Spaldwick
Huntingdon
Cambridgeshire
PE28 0TA

Tel. 01480 896227
Fax. 01480 896227
Email: adrianbussell@aol.com

© Copyright 2004

PROPOSED SITE PLAN & STREET SCENE:

Erection of Dwelling
263a Uggmere Court Road
Ramsey Heights
Huntingdon
Cambs

Scale	1:50
Date	March 2004
Drawing No.	CAB/TPP/17/03/1
Client	Mason & Hamilton