A1

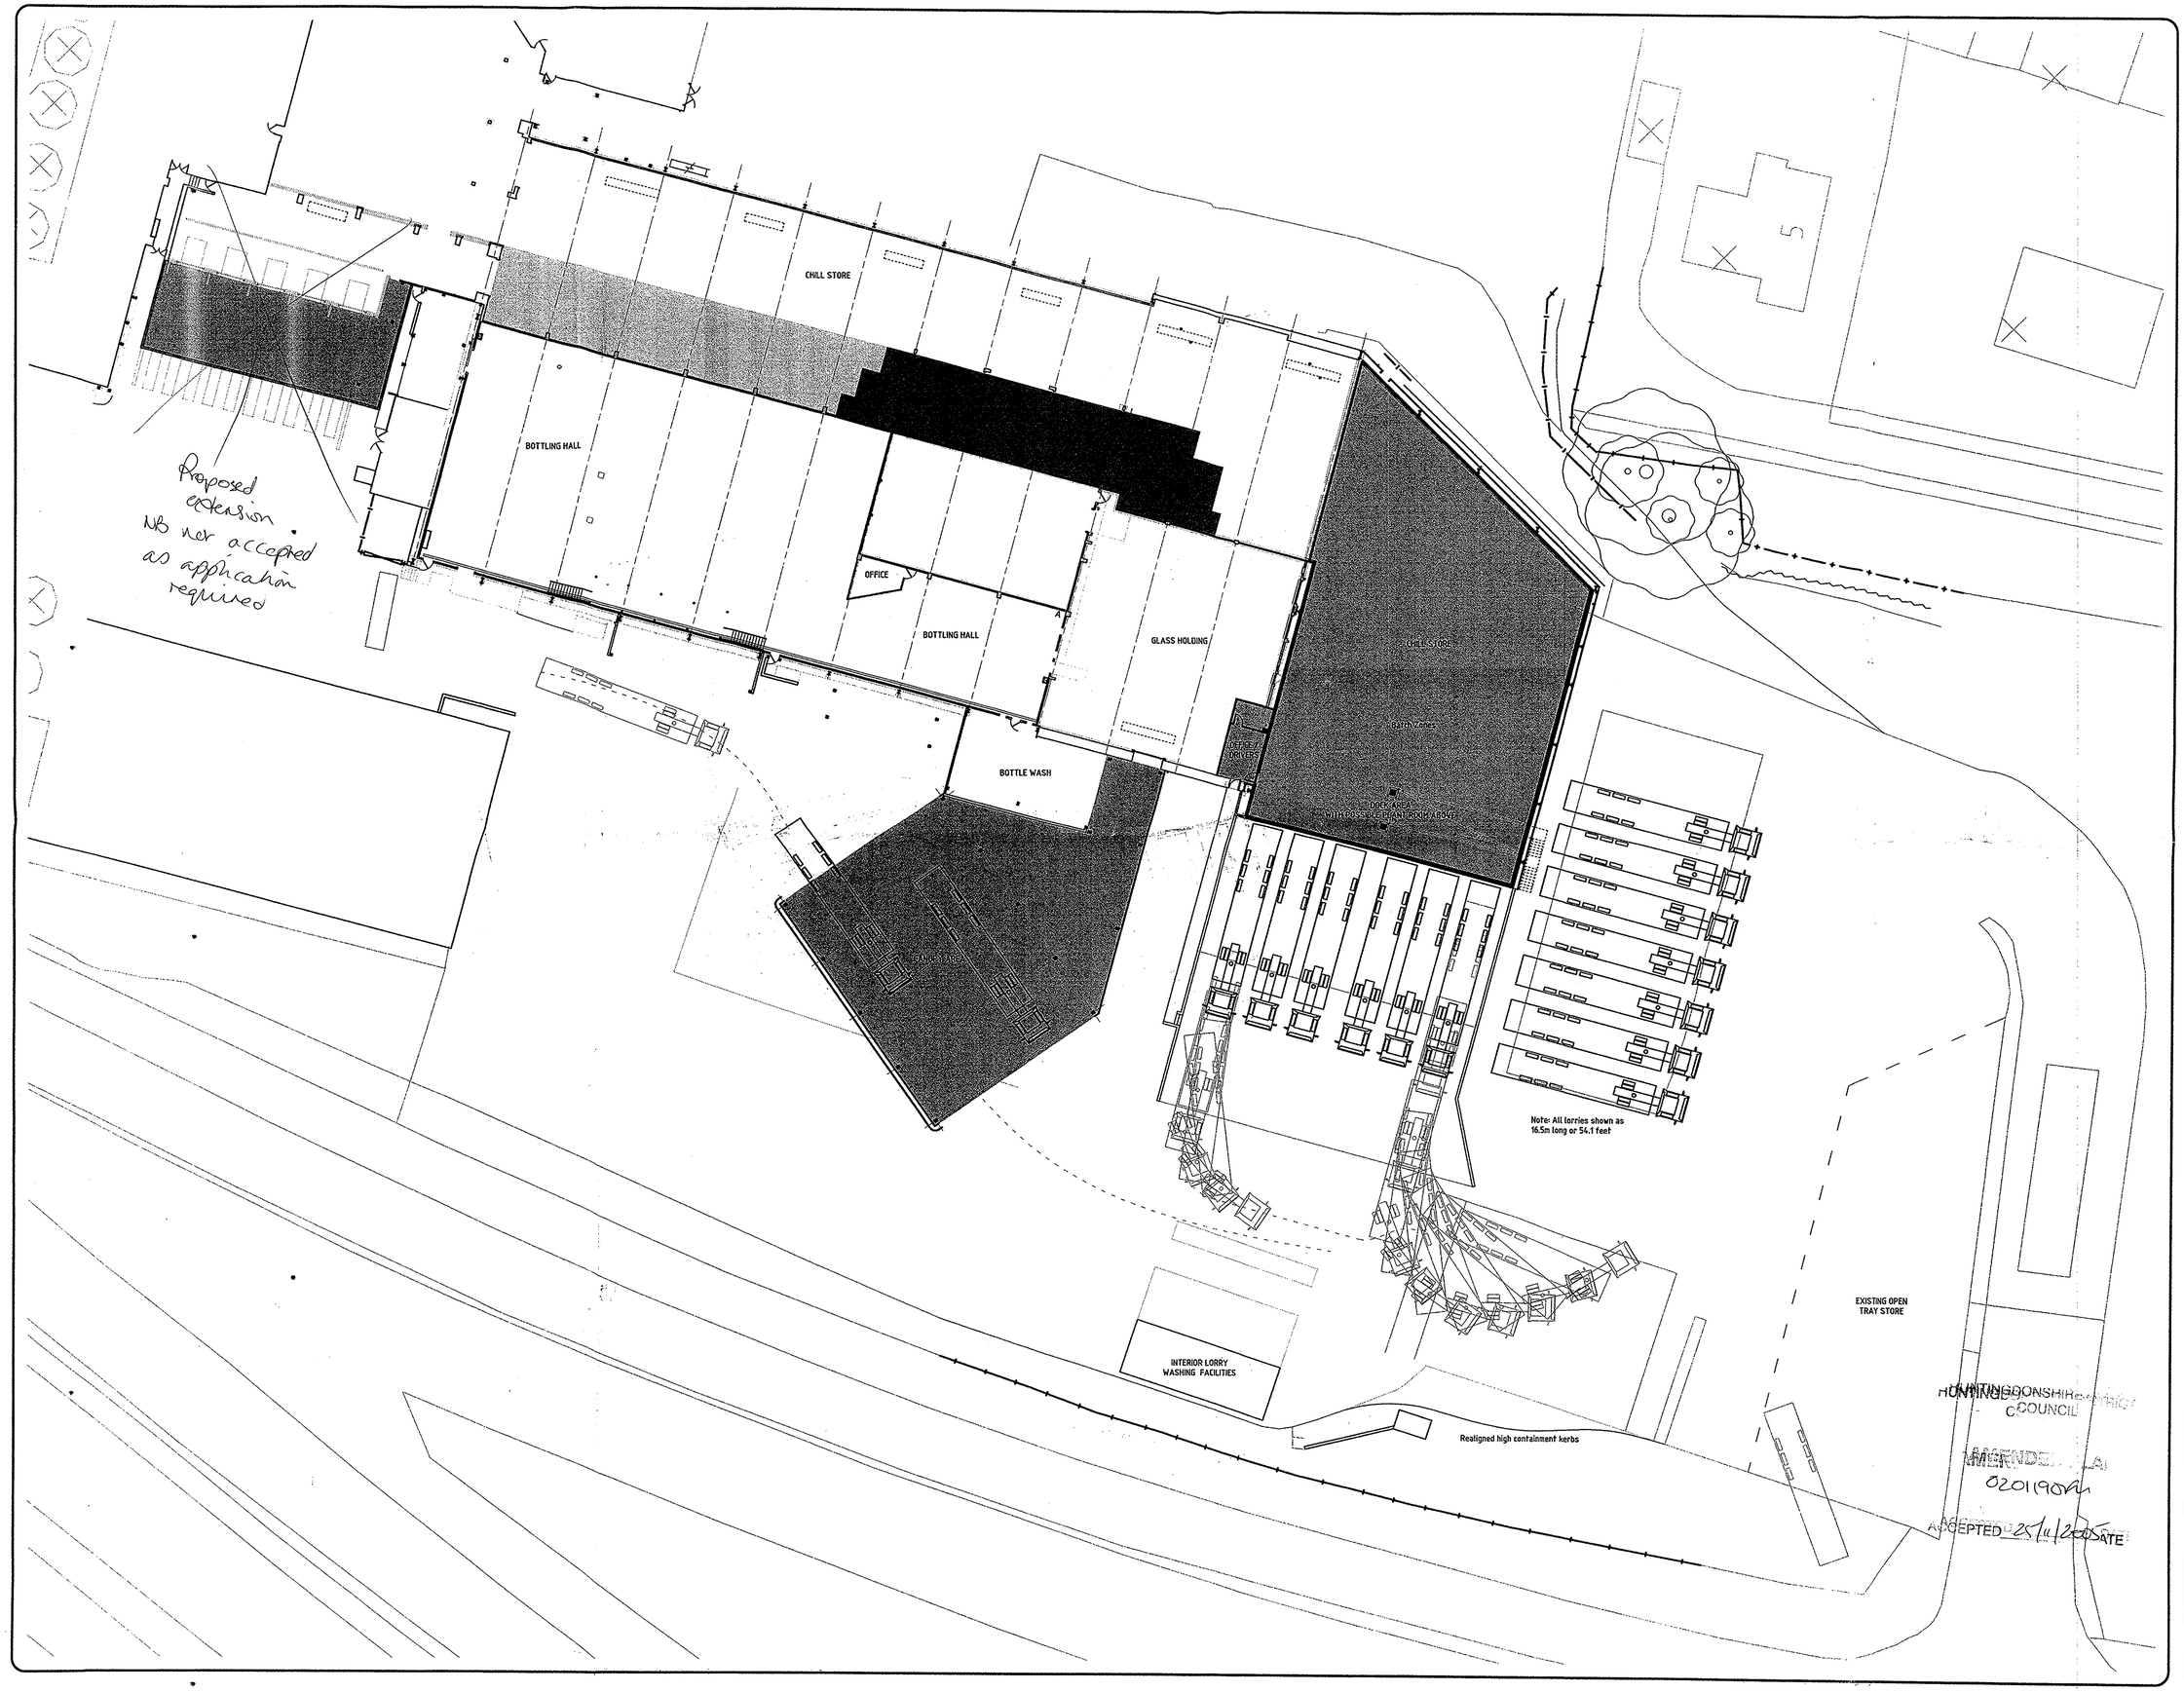

HUNTINGDONSHIRE DISTRICT COUNCIL
AMENDED PLAN
0201190PA
ACCEPTED 25/11/2005 DATE

drawing Nº 1596 - SK002 | rev C | status Preliminary

notes
Do not scale from this drawing - use stated levels and dimensions only.
If in doubt, contact Cox Freeman.

KEY

- Fit Out Existing
- Raise Ceiling Only
- New Build
- Possibly Raise Ceiling

OPERATIONAL SERVICES
PLANNING SEC
- 2 NOV 2005
RECEIVED

rev	notes	date
C	Hatch layout amended.	31oct05
B	Pergal filling room revised.	21oct05
A	Minor amendments following Client meeting	12oct05

DAIRY CREST

cox freeman
Union Chambers
19 Weekday Cross
The Lace Market
Nottingham NG1 2GB
t 0115 950 5075
f 0115 948 3128
e cfp@coxfreeman.co.uk
w www.coxfreeman.co.uk
Architects | Design Managers | Interior Designers

this drawing and its contents, on paper and as the originating data file, remain the copyright of Cox Freeman © cox freeman, 2004

client: Dairy Crest	created: October 2005
project: Cold Store Expansion	job Nº: 1596
title: Proposed Site Plan	scale: 1:250

drawing Nº 1596 - SK002 | rev C | status Preliminary