A1

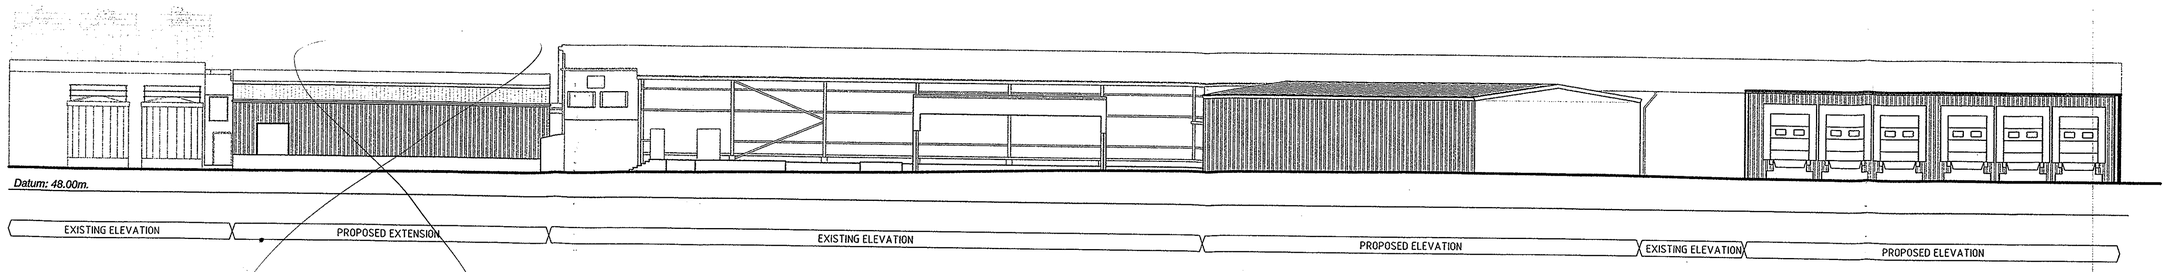

ELEVATION A

Not accepted as an application is required.

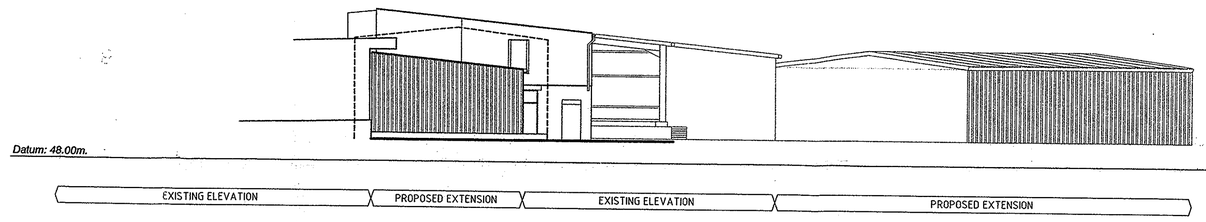

ELEVATION B

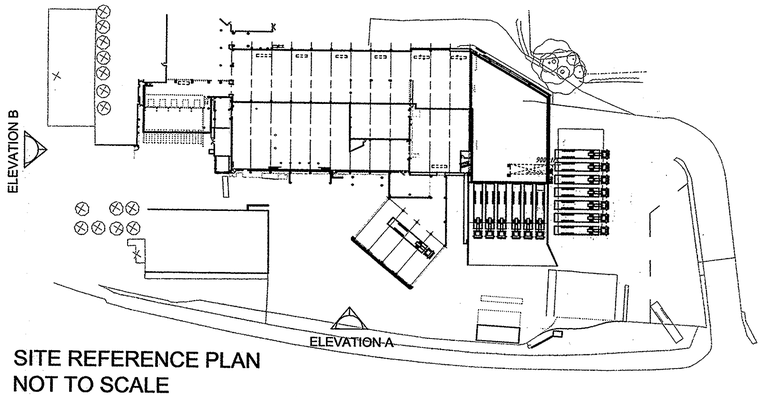

SITE REFERENCE PLAN
NOT TO SCALE

HUNTINGDONSHIRE DISTRICT
CO...

AMEN...
0201190fu

ACCEPTED 25/11/2005 DATE

OPERATIONAL SERVICES
PLANNING DIV
- 4 NOV 2005
RECEIVED

drawing Nº	rev	status
1596 - SK004	-	Preliminary

notes
Do not scale from this drawing - use stated levels and dimensions only.
If in doubt, contact Cox Freeman.

rev	notes	date
-	-	-

DAIRY CREST

cox freeman

Union Chambers
19 Weekday Cross
The Lace Market
Nottingham NG1 2GB

t 0115 950 5075
f 0115 948 3128
e cfp@coxfreeman.co.uk
w www.coxfreeman.co.uk

Architects | Design Managers | Interior Designers

This drawing and its contents, on paper and as the originating data file, remain the copyright of Cox Freeman © cox freeman, 2004

client	Dairy Crest	created	October 2005
project	Cold Store Expansion	job Nº	1596
title	Proposed Elevations	scale	1:200

drawing Nº	rev	status
1596 - SK004	-	Preliminary