

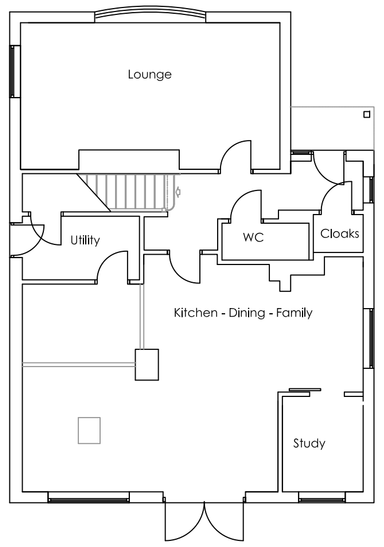


GROUND FLOOR 1:100

0 1 2 3 4 5 meters

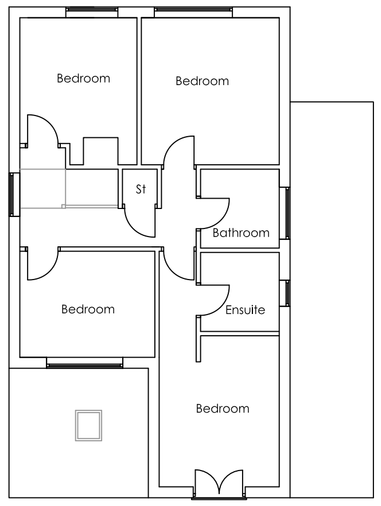

FIRST FLOOR 1:100

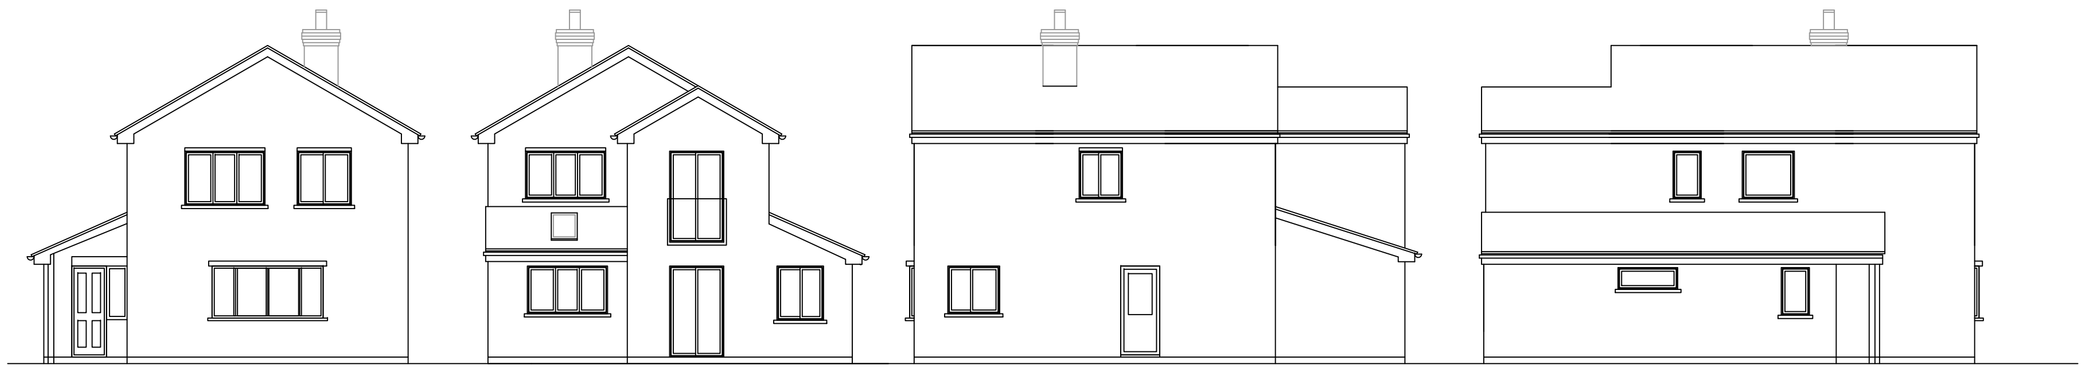


FRONT ELEVATION 1:100

REAR ELEVATION 1:100


SIDE ELEVATION 1:100

SIDE ELEVATION 1:100

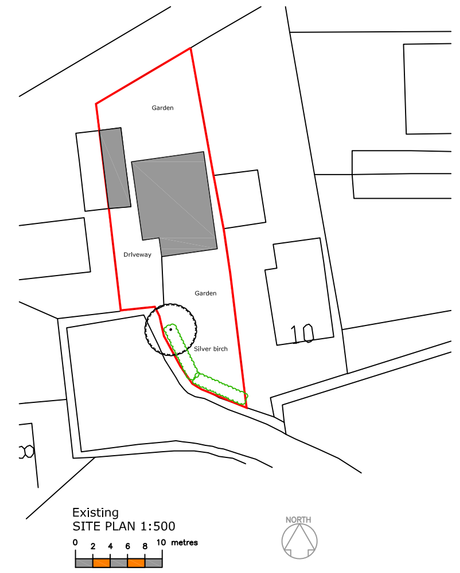

EXISTING

PROPOSED

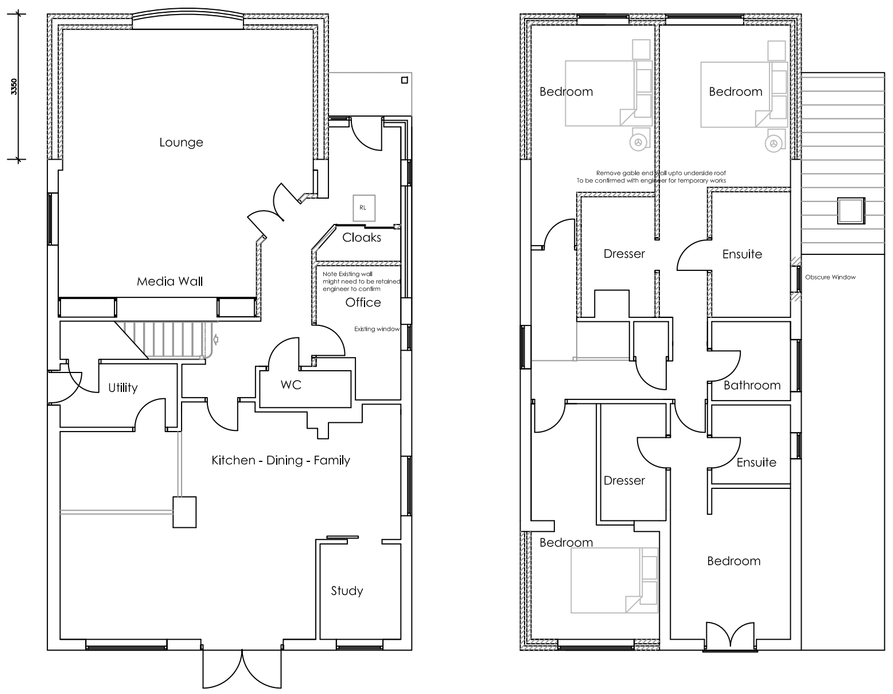

GROUND FLOOR 1:100

0 1 2 3 4 5 meters

FIRST FLOOR 1:100




FRONT ELEVATION 1:100

REAR ELEVATION 1:100

SIDE ELEVATION 1:100

SIDE ELEVATION 1:100



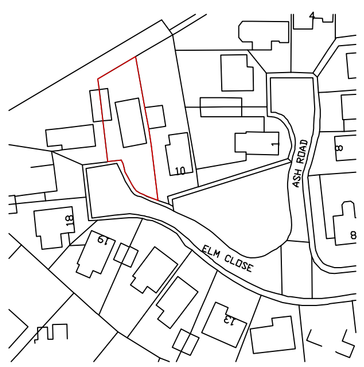

LOCATION PLAN 1:1250

0 10 20 30 40 50 metres

TAYLOR PLANNING & BUILDING

13 West Delph
Whittlesey
PE7 1RG
01733 530757
www.taylorplanningandbuilding.co.uk

Revisions:

Status:
Planning

Project:
Elm Close
Stilton

Drawing Title :
Existing - Proposed

Date:
09-12-2024

Scale:
Var @ A1

Project Number :
J24260

Drawing reference :
PL01 A