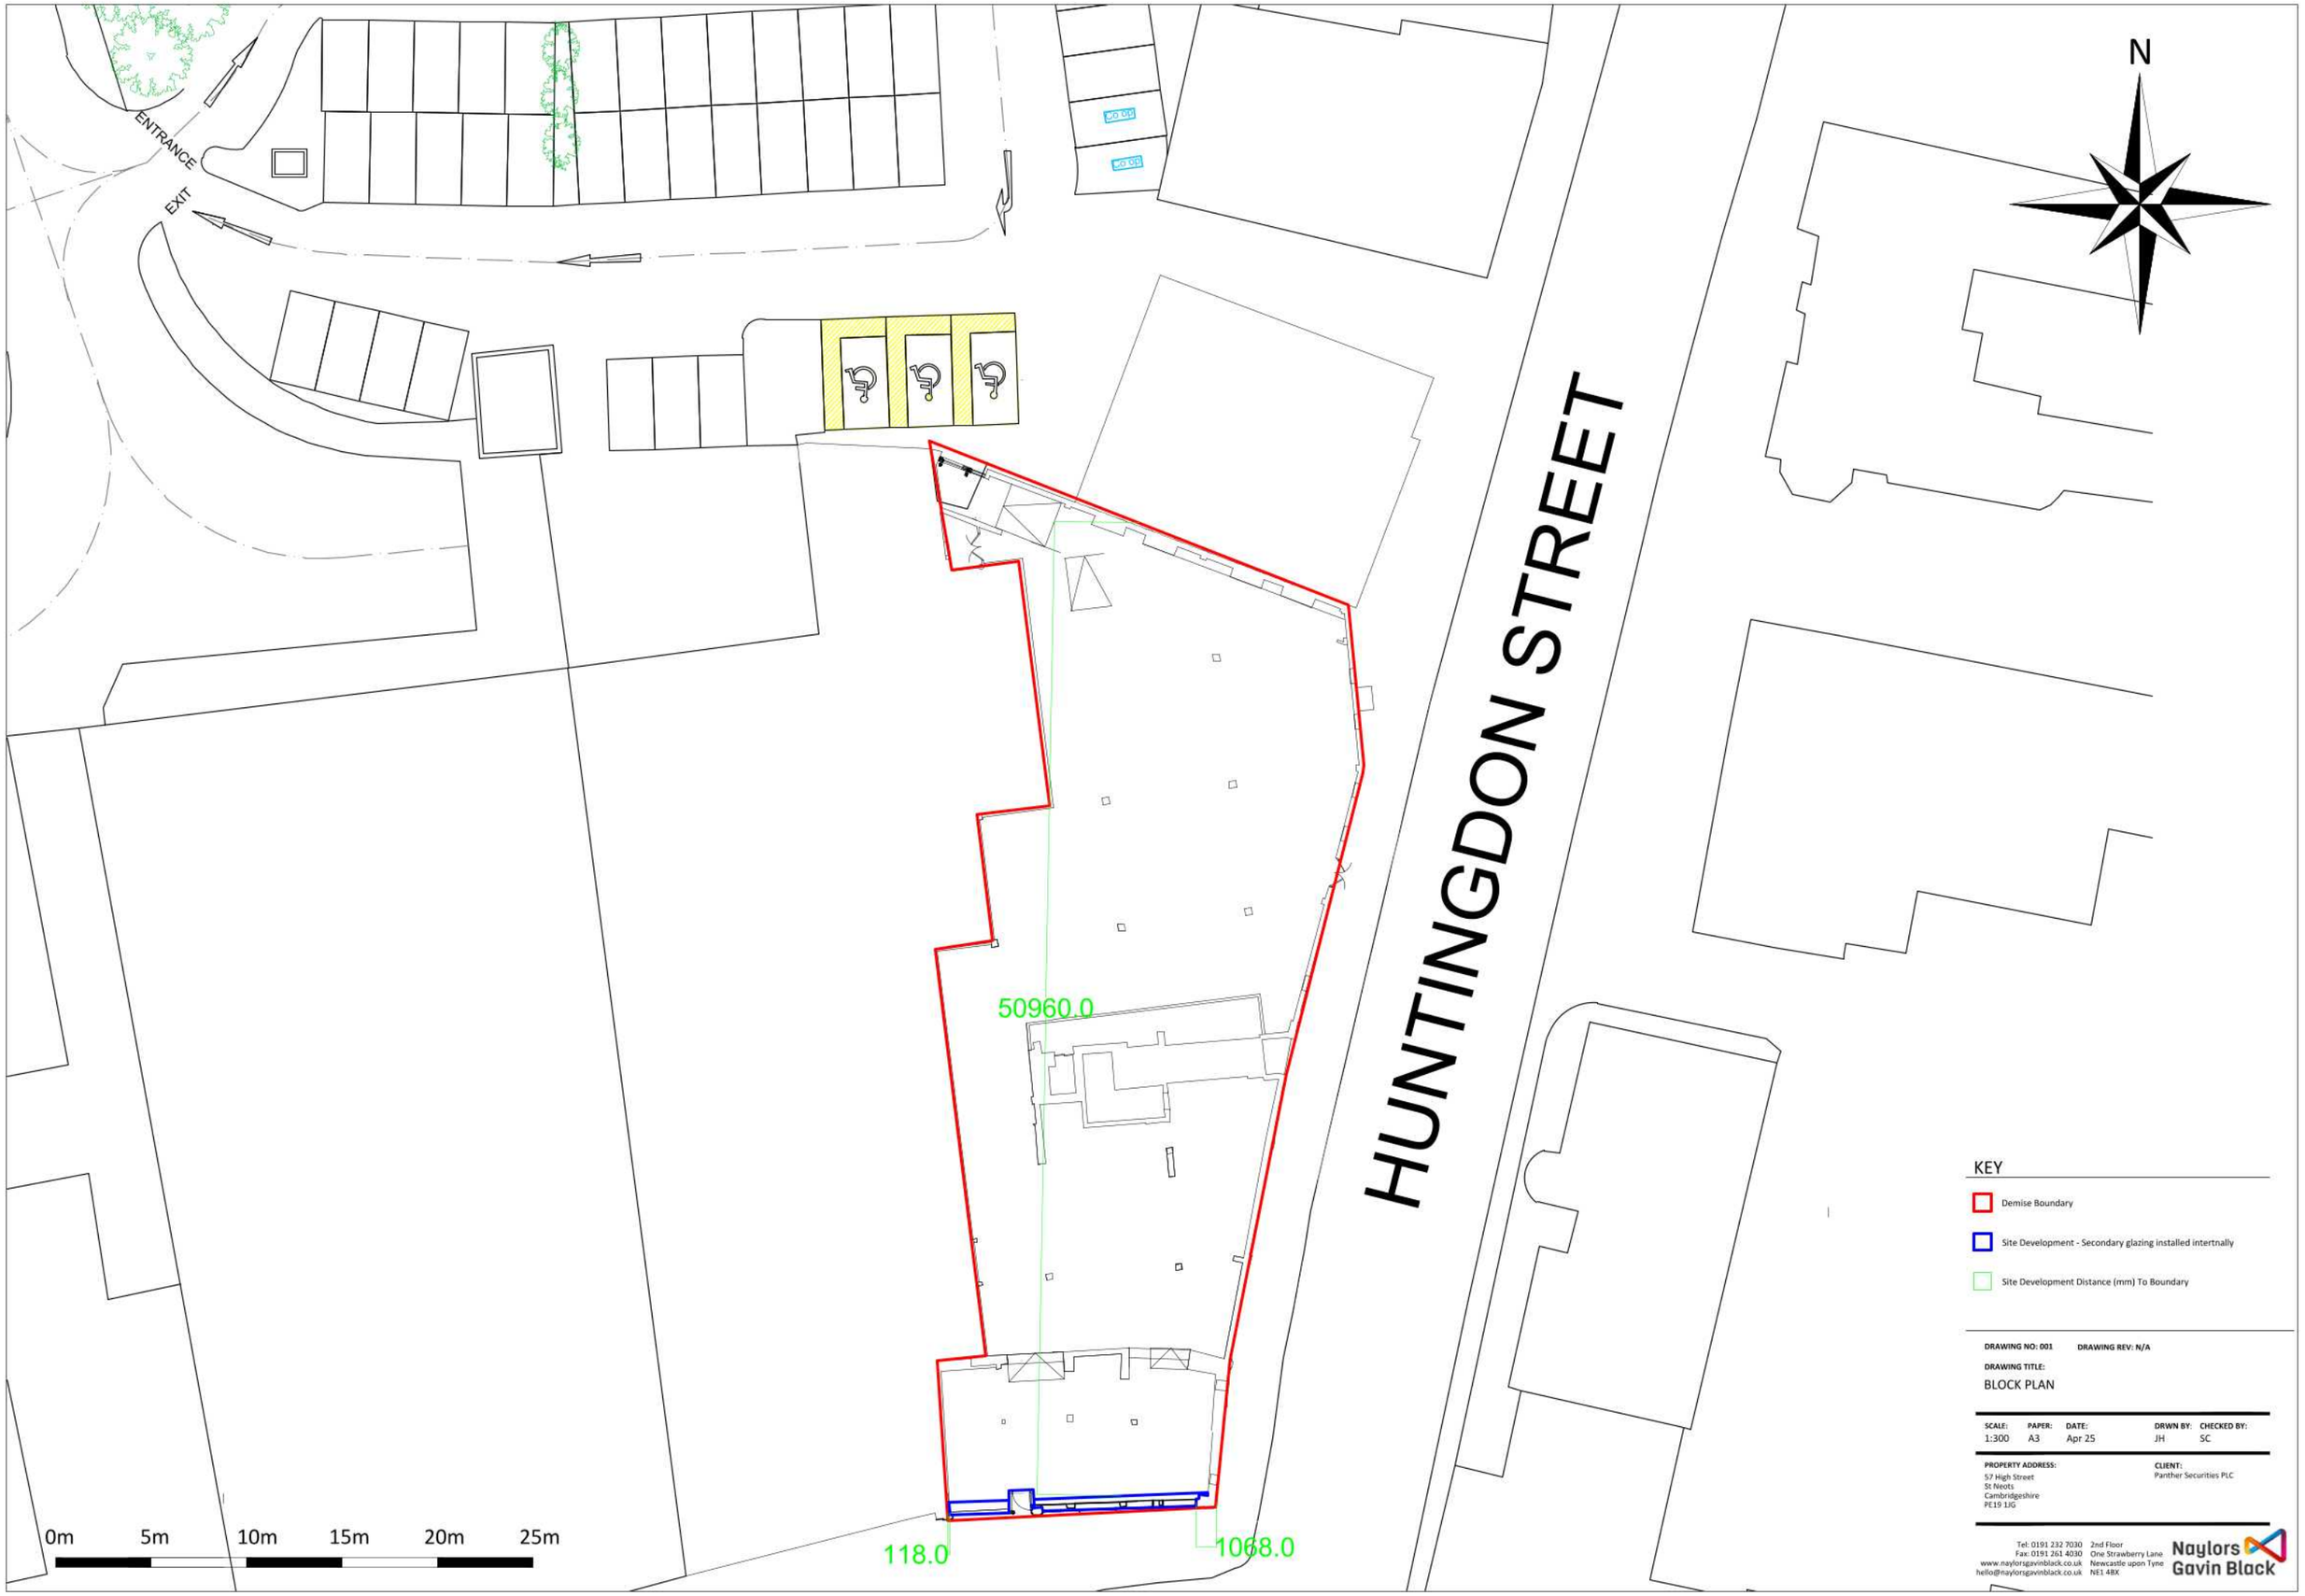


KEY

- Demise Boundary
- Site Development - Secondary glazing installed intertnally
- Site Development Distance (mm) To Boundary

DRAWING NO: 001 **DRAWING REV:** N/A

DRAWING TITLE:
BLOCK PLAN

SCALE:	PAPER:	DATE:	DRWN BY:	CHECKED BY:
1:300	A3	Apr 25	JH	SC

PROPERTY ADDRESS:
57 High Street
St Neots
Cambridgeshire
PE19 1JG

CLIENT:
Panther Securities PLC

Tel: 0191 232 7030
Fax: 0191 261 4030
www.naylorsgavinblack.co.uk
hello@naylorsgavinblack.co.uk
2nd Floor
One Strawberry Lane
Newcastle upon Tyne
NE1 4BX
Naylors Gavin Black