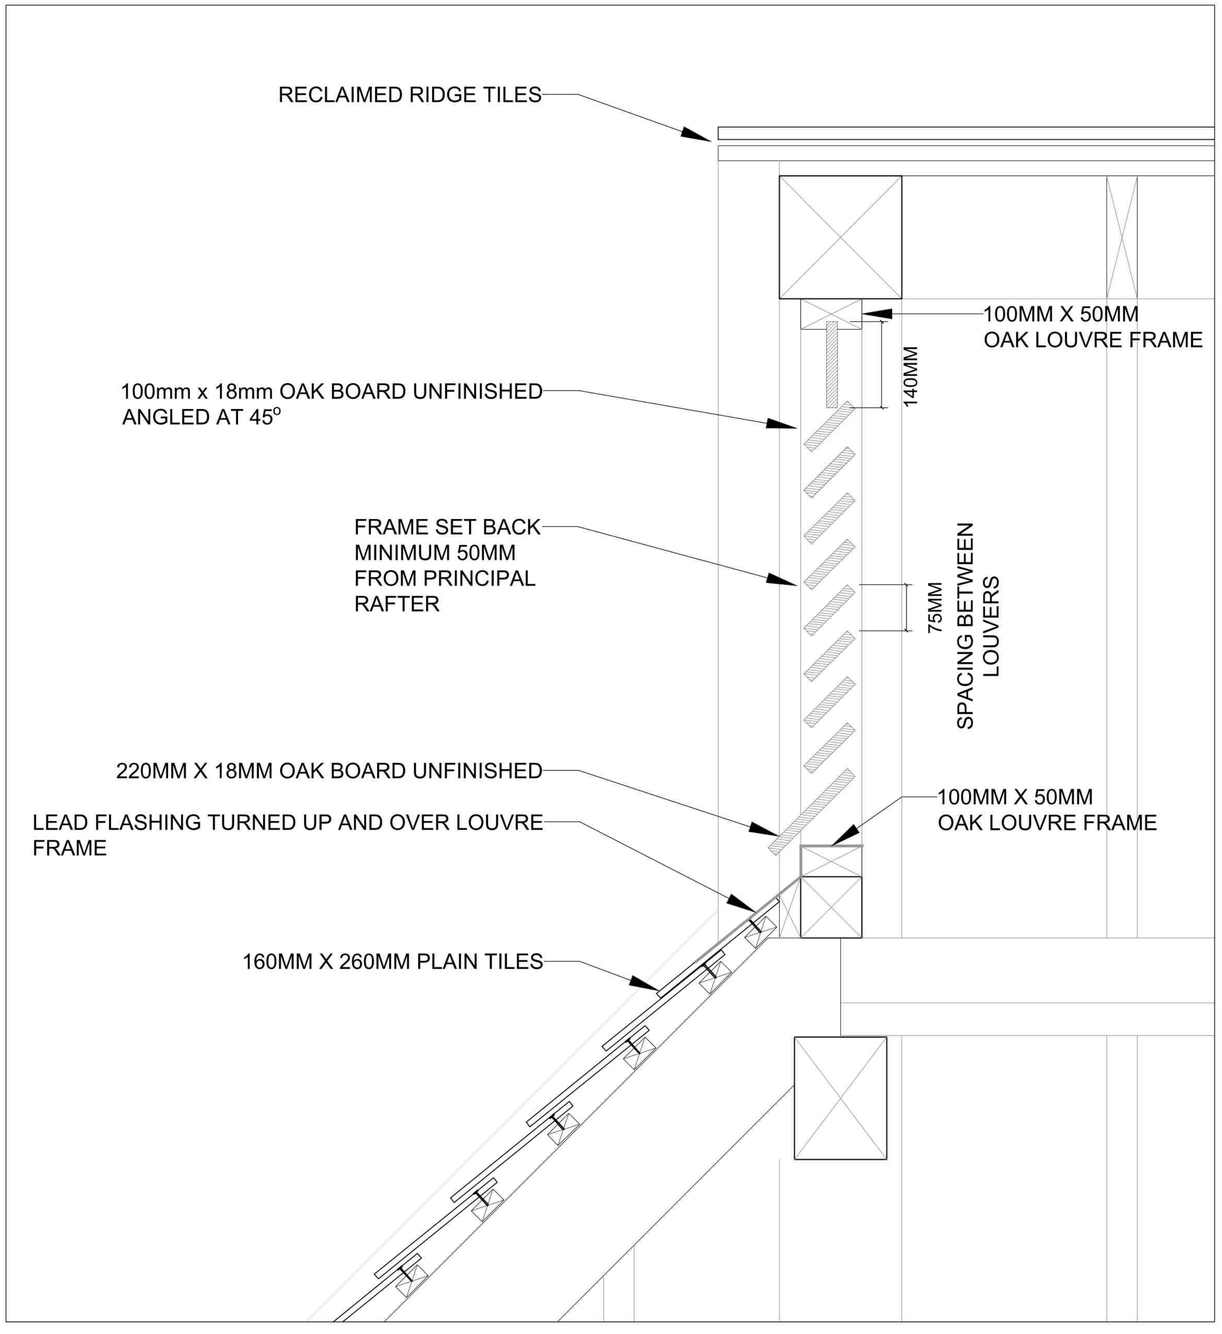

LOUVRES SECTION

SCALE 1:5

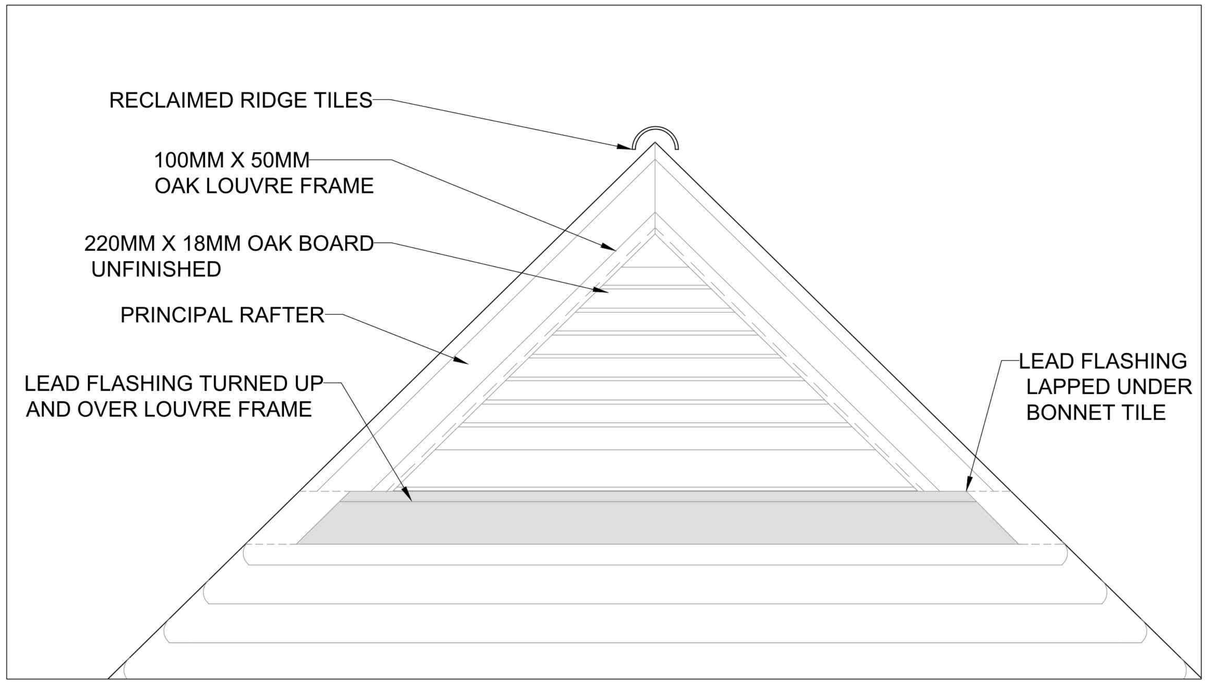

LOUVRES ELEVATION

SCALE 1:10

Date	Drawn	Revisions /status
00/00/22	DB1	Initial issue

Project
DOVECOTE
87 HIGH STREET
EARITH
PE28 3PN

Drawing title
PROPOSED
LOUVRE SECTION & ELEVATION

Harris McCormack Architects
harrismccormackarchitects.co.uk
ArcHaus Peterborough Road Wansford PE8 6JN
t 01780 433 334 architects@harrismccormack.co.uk

Project No.	Drawing No.	Rev
23-1298	150	

Scale:
@A1 1:5 & 10

This drawing is the copyright of Harris McCormack Architects
NOTE - Do not scale from this drawing
If you are in doubt with any of the information on this drawing, ask for it to be verified. The contractor is to check and verify all dimensions on site before proceeding with the works. Alert Harris McCormack Architects of any discrepancies