
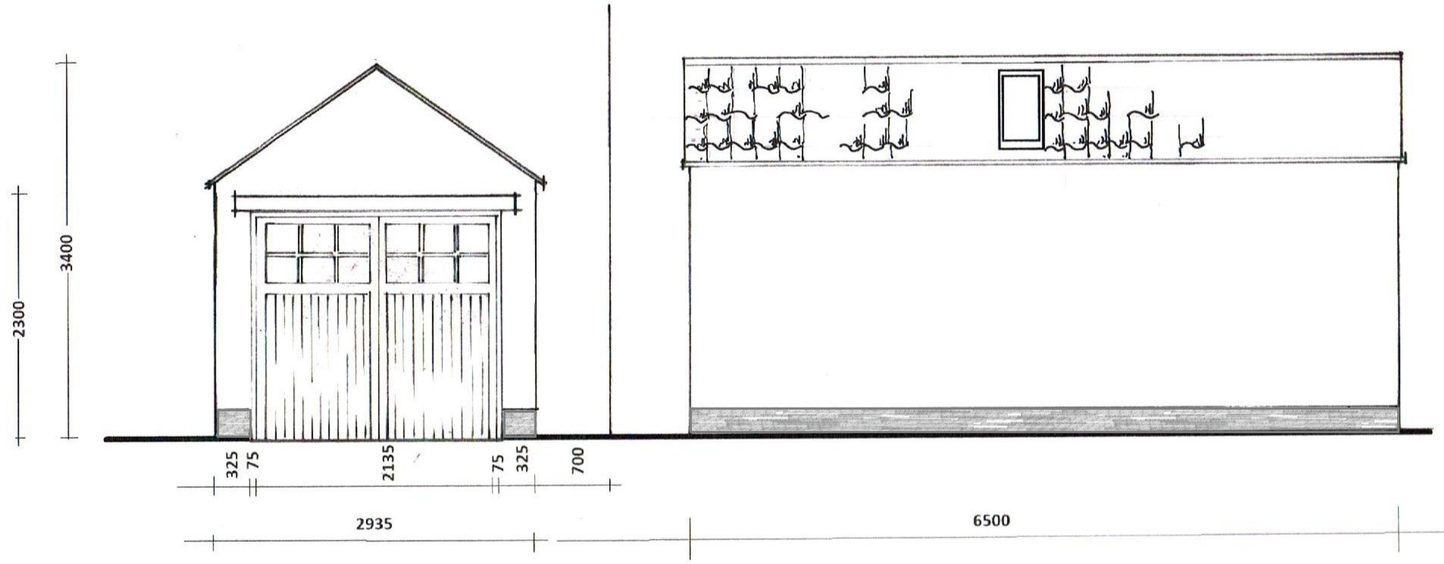



west elevation
(front)

side elevation
(north)

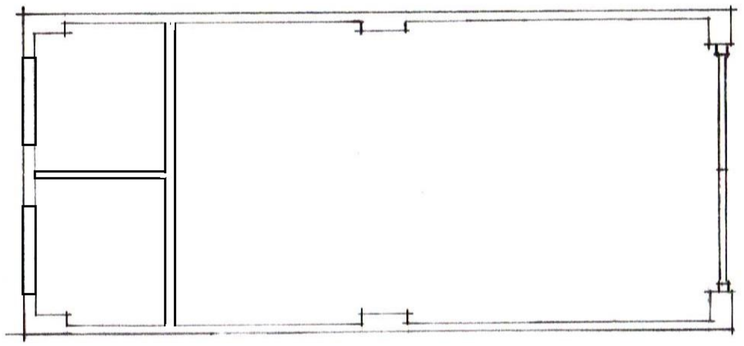


plan

Proposed Materials
roof - orange /red pantiles
walls - lime rendered and
washed blockwork

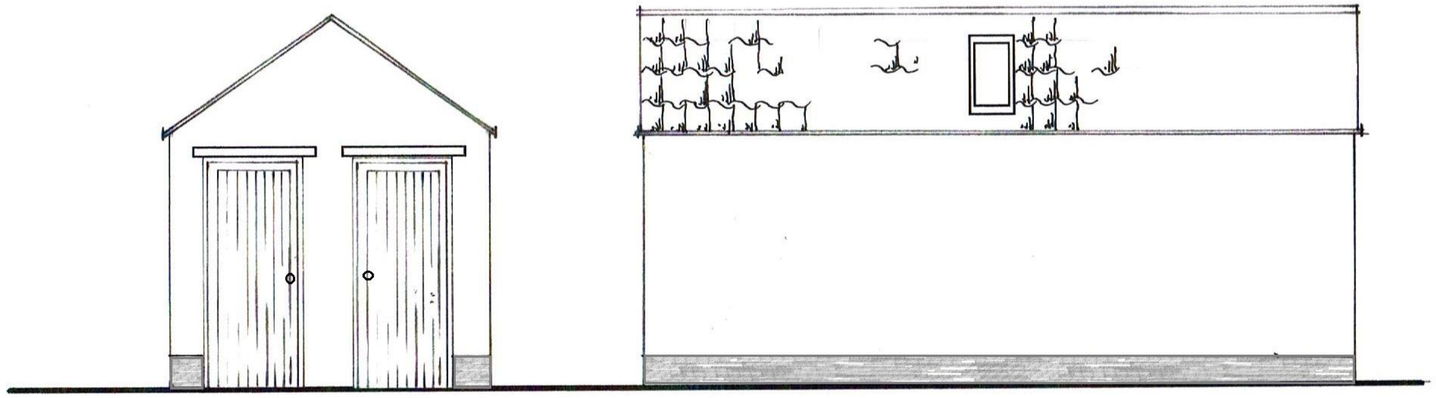

rear elevation
(rear)

side elevation
(south)

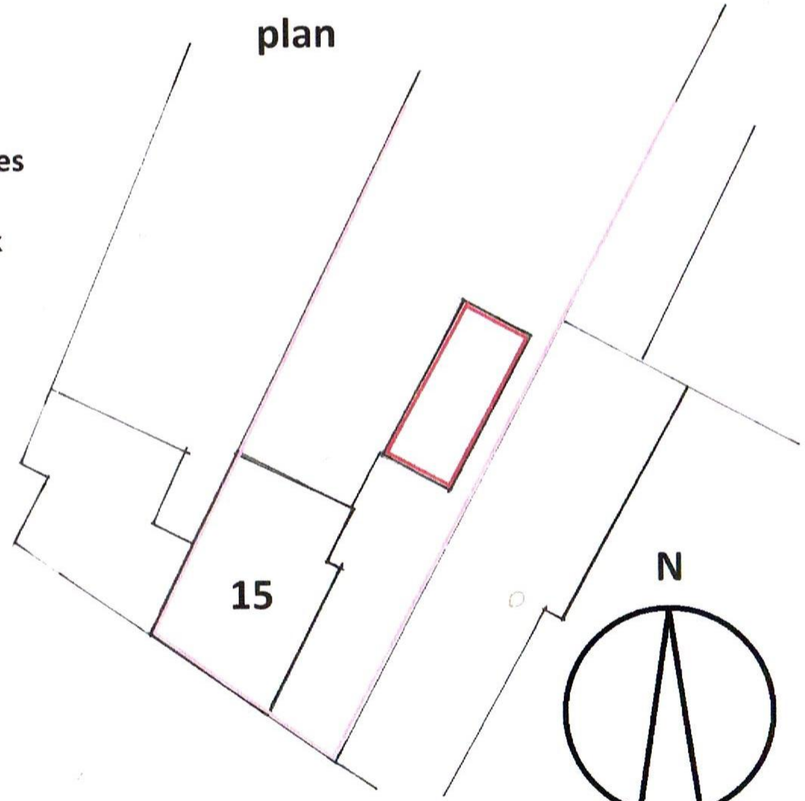

block plan

Replacement Garage at 15 Chapel Lane, Elton, PE8 6RE
Proposals

scales 1:50 & 1:200 @ A3
date 9/7/2024