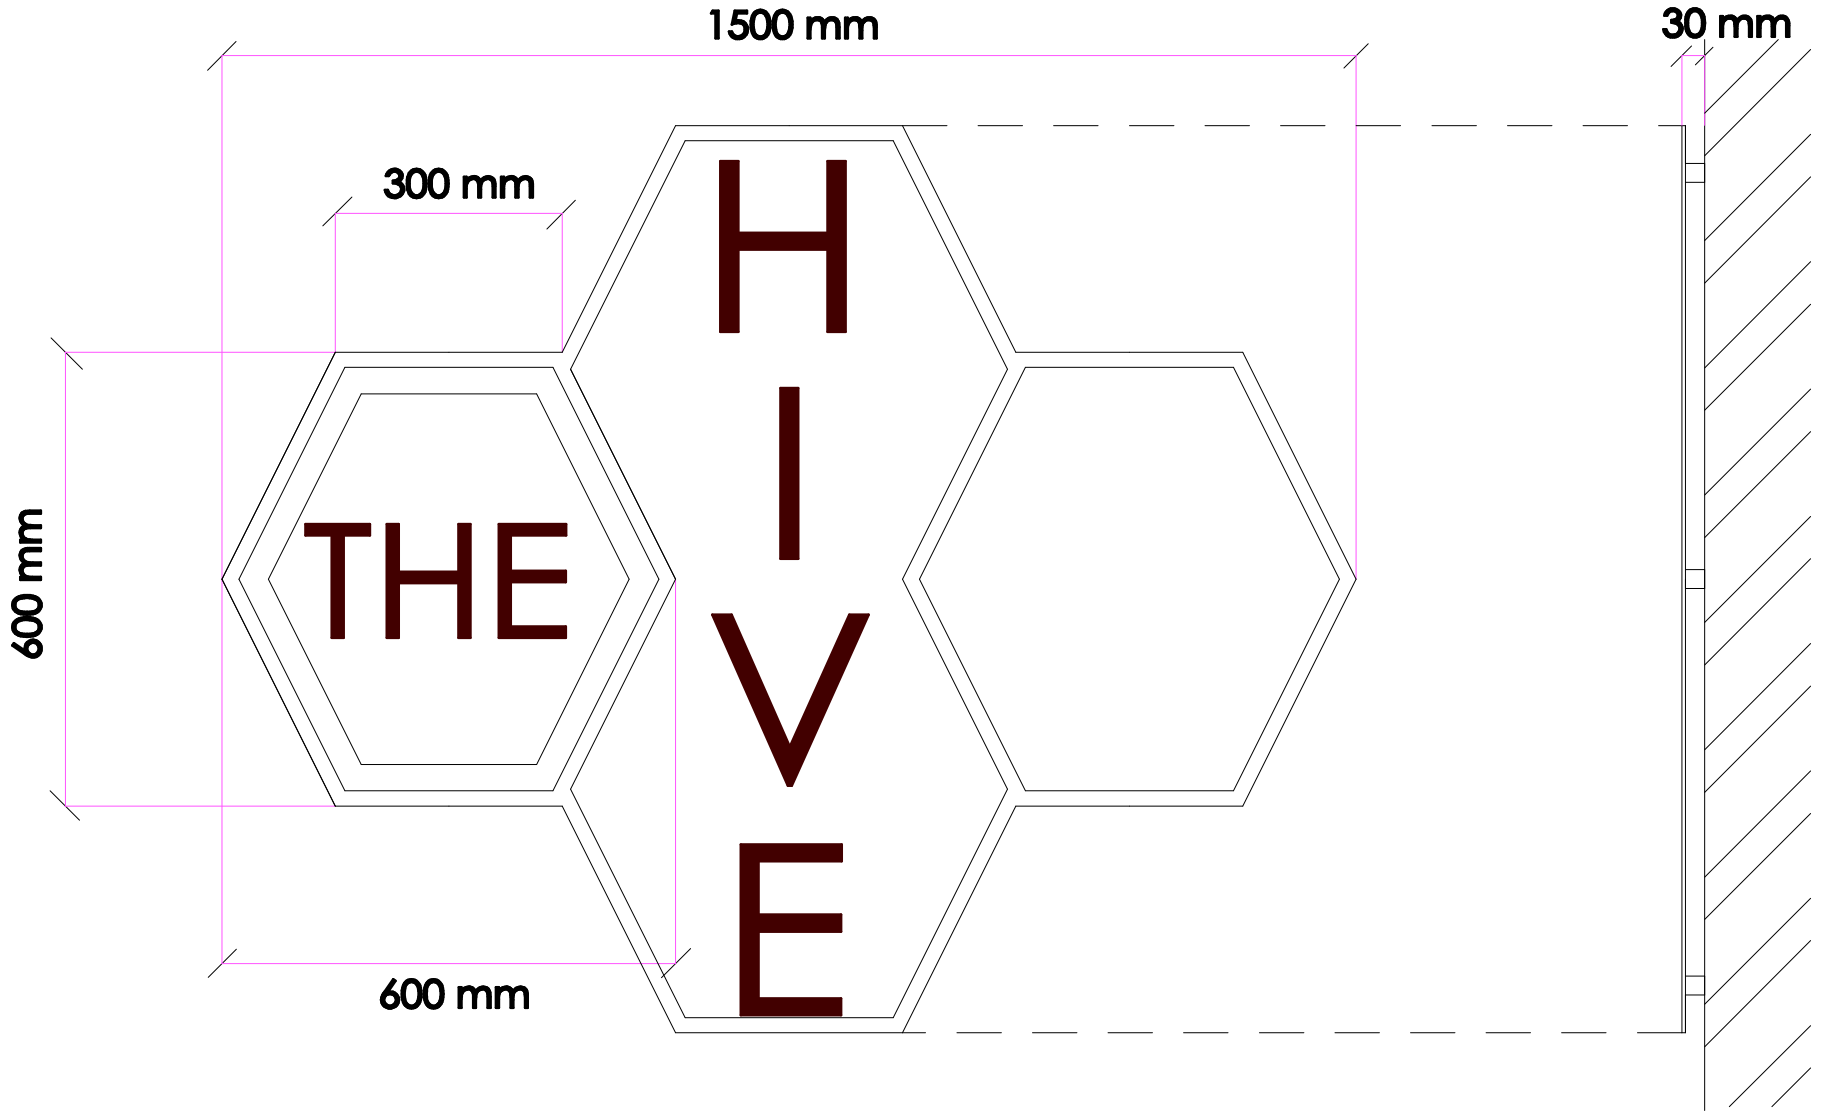


CAMPBELL McCRAE Limited
architectural services
Chapel House, 5 The Silks, Godmanchester, Huntingdon, Cambridgeshire, PE29 2LF
Tel: 01480 456174 Web: www.campbell-mccrae.co.uk
Registered number: 7655914, Registered in England and Wales. Registered address: 69 High St, Ramsey, Cambs, PE26 1BS

Project:	Drawing title:	Scale	Date	Dwg No.	Revision
Godmanchester Food Bank Godmanchester Baptist Church 10 Cambridge Street, Godmanchester	Advertising consent - Signage	1:10 @ A4	Jan 25	22246_301	.

Use figured dimensions only, do not scale.
Campbell McCrae Ltd can accept no responsibility for the interpretation of this drawing when the practice is not named as contract administrator in the building contract.