

0 1 2 3 4 5m

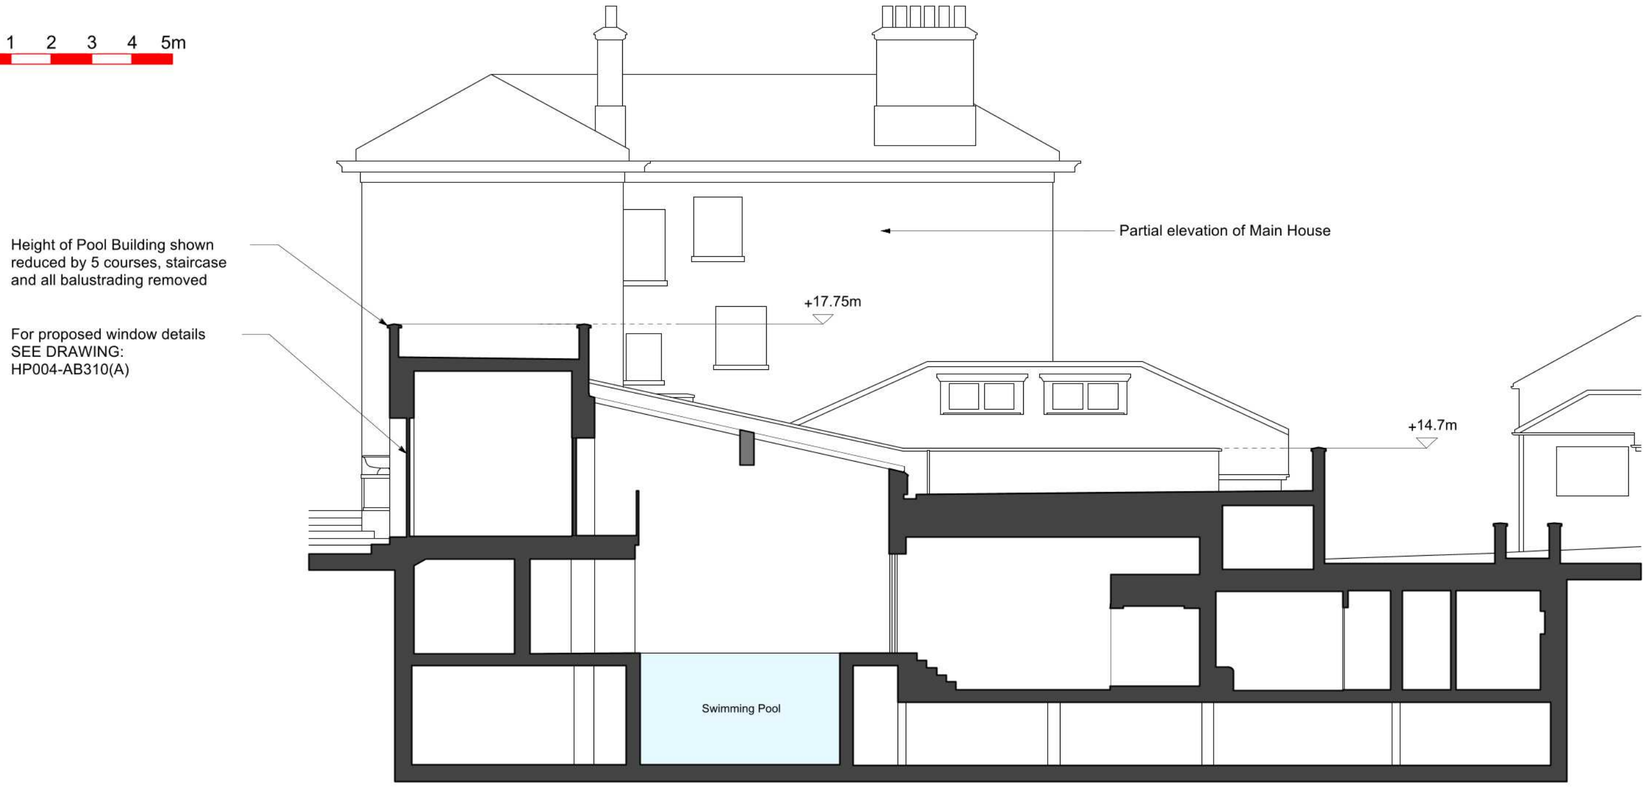

Datum Line = 5.000m

5.00m datum

Section BB

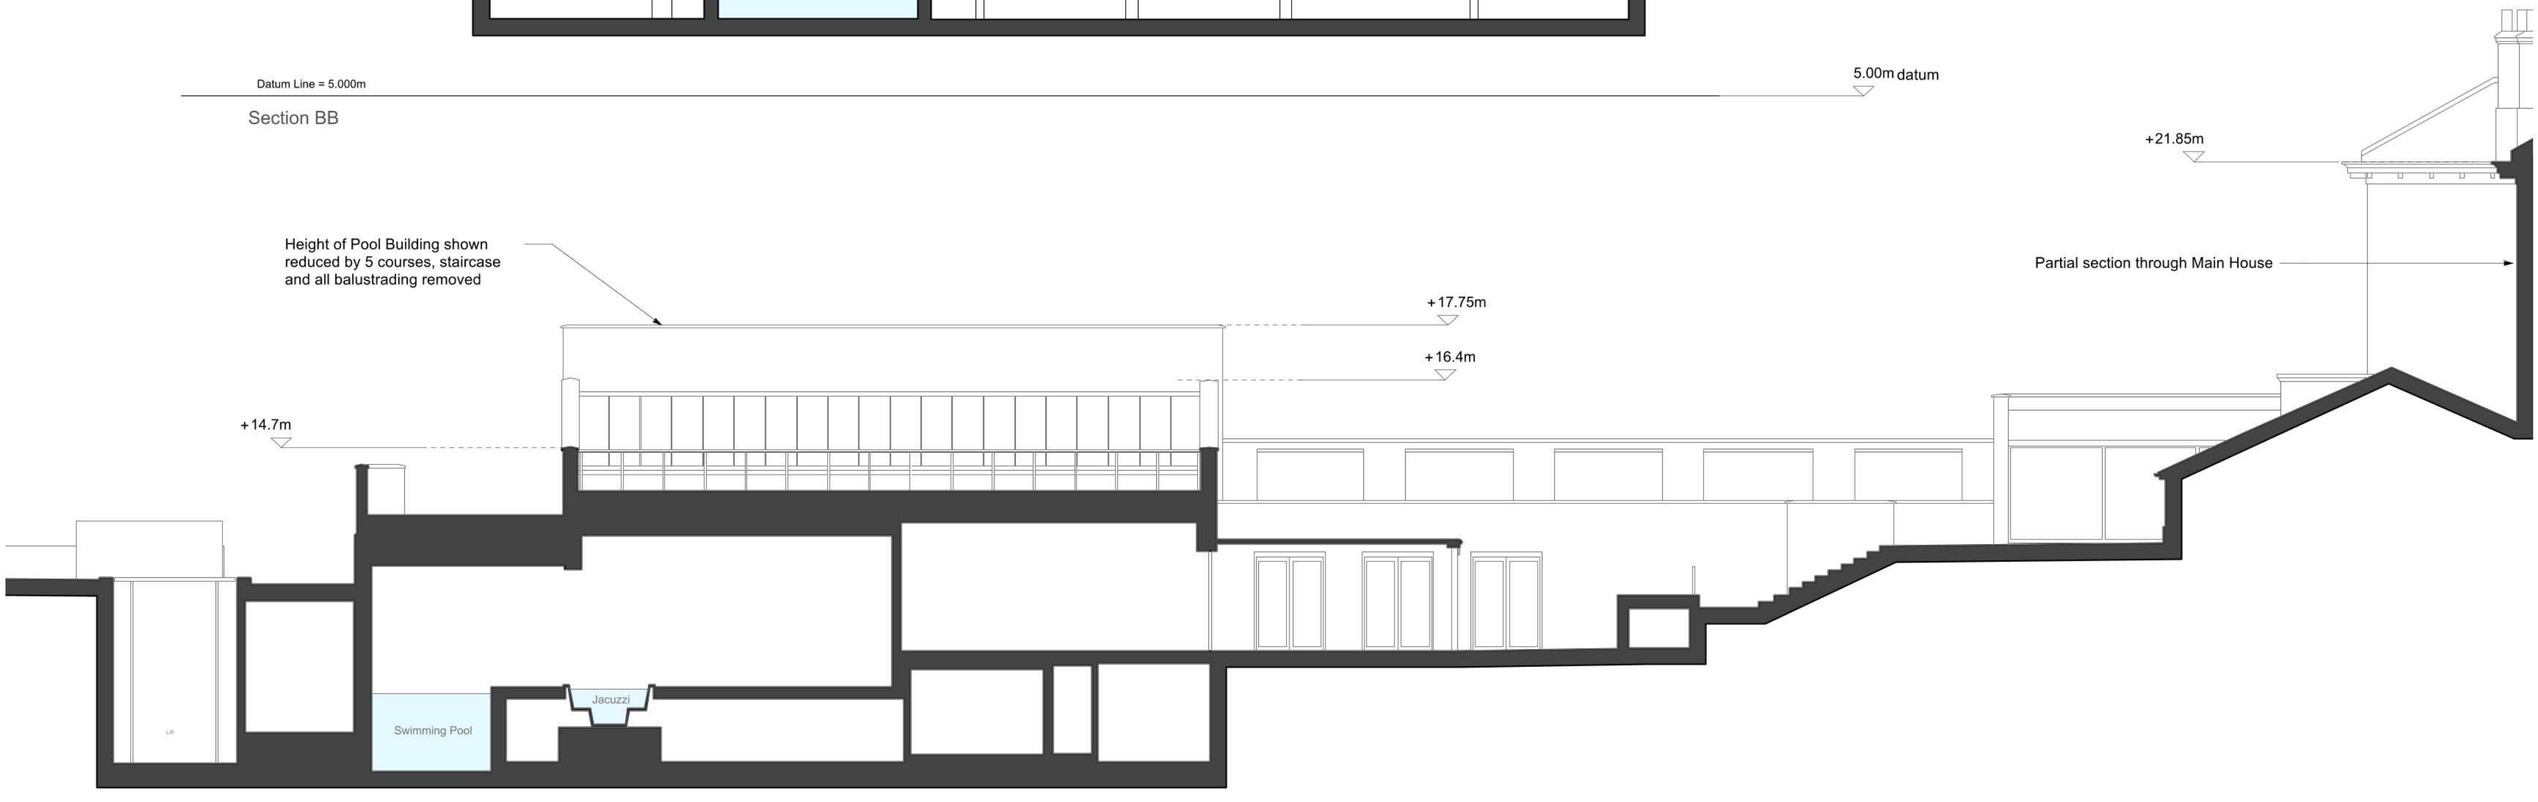

Datum Line = 5.000m

5.00m datum

Section AA

General Notes
- Do not scale from this drawing
- All dimensions to be verified on site
- To be read in conjunction with all relevant documents
- In the event of discrepancy notify the Architect immediately
- All steel structural elements to be finished with intumescent coating. 30 minutes fire resistance. For all structural elements and connection see SE drawings.
- This document is copyright of Hugh Cullum Architects Ltd

Issue Status
- SK Sketch
- D Design
- T Tender
- E Existing Condition
- P Permissions
- C Contract

rev	note	date	(drawn by/checked by)
(_) :	Issued for PL	20/12/24	(GW/HC)

HUGH CULLUM
ARCHITECTS LTD
Bloomsbury Design
61b Judd Street
London WC1H 9QT
t 020 7383 7647
f 020 7387 7645
mail@hughcullum.com

Hemingford Park

POOL HOUSE
As Existing
Sections AA & BB

1:100@A2
December 2024

HP004 - AP306 (_)