




Site Plan
1:200.

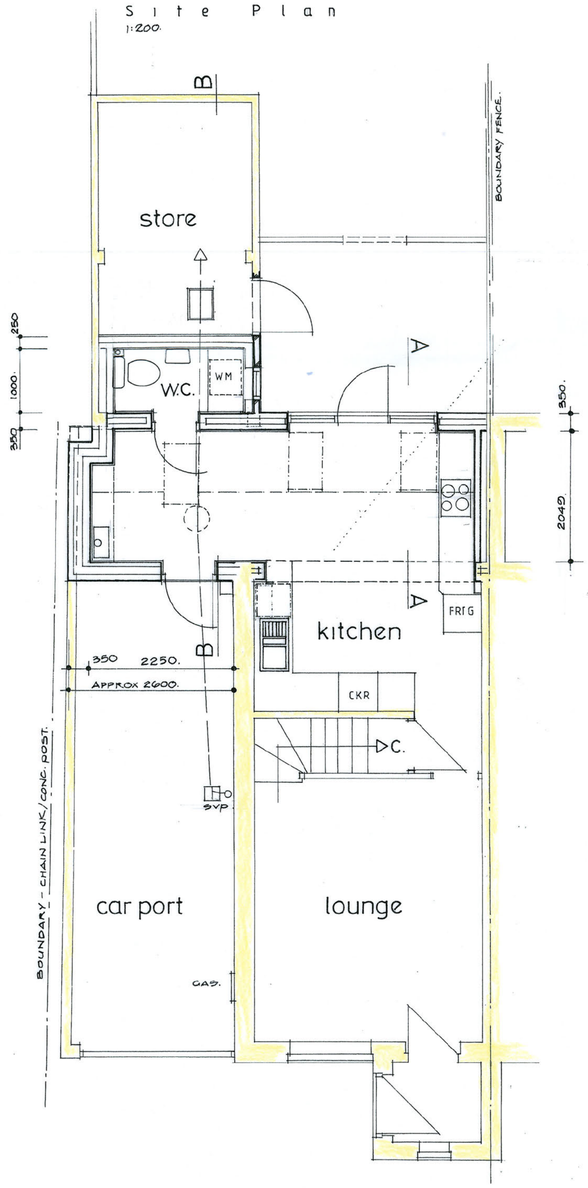


Ground Floor

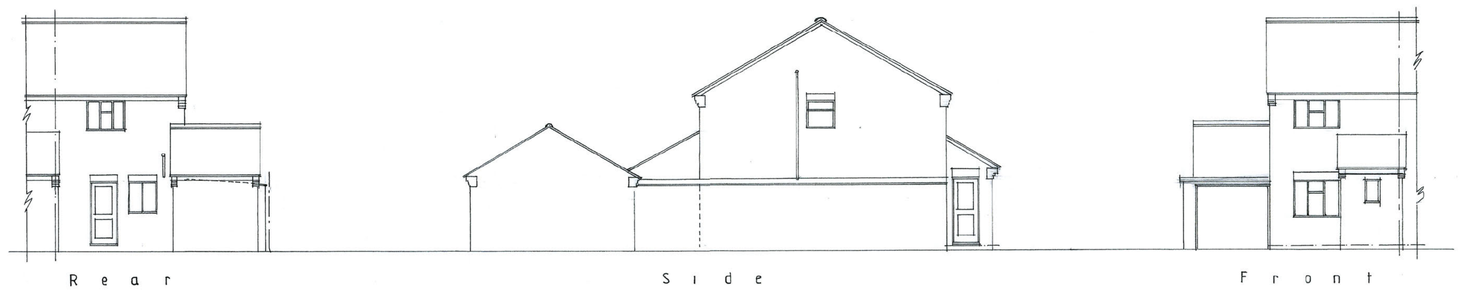


Existing

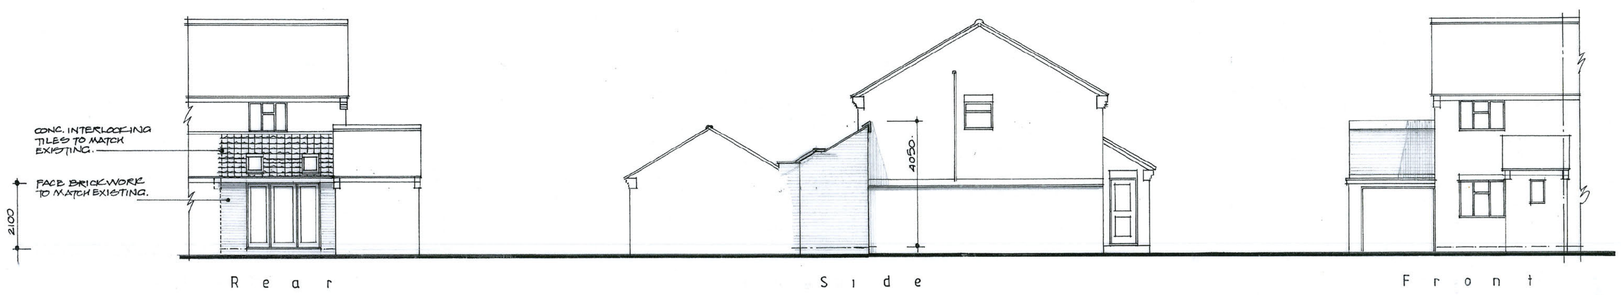


Proposed

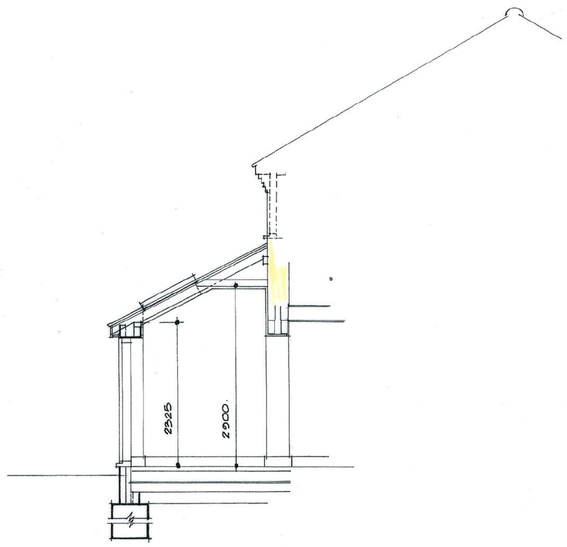

Section A - A

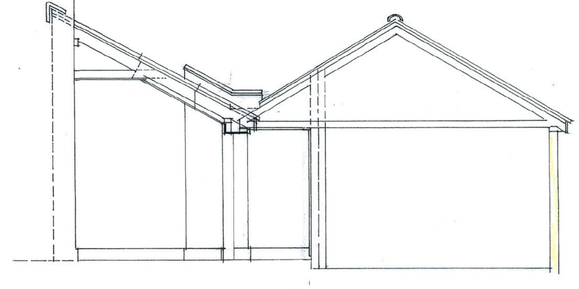

Section B - B

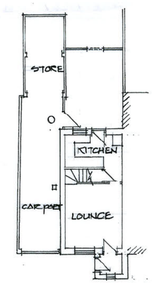

Ground Floor
(AS EXISTING)

Russell Payne MCIAT
Chartered Architectural Technologist
Read House
87 High Street,
Warboys, Cambs. PE28 2TB
Tel [redacted]

Project
PROPOSED SINGLE STOREY REAR EXTENSION TO :-
No 6 LOWMAX DRIVE, BRAMPTON, HUNTINGDON PE28 4UP.
FOR :- MR & MRS G. EVANS.

Drawing
PLANS, ELEVATIONS & SECTIONS AS EXISTING & PROPOSED.

© This drawing is the copyright of Russell Payne MCIAT and must not be reproduced without authorisation.

Scale	1:50 1:100 - A1.	Date	FEB 2025.
Drawn	RAP.		
Drwg. No.	25:1336/1	Rev.	